SKILLING, HELLE, CHRISTIANSEN, ROBERTSON — Structural & Civil Engineers

PROJECT: THE WORLD TRADE CENTER | TITLE: FL 107 - PH CONNECTION DETAILS - FL. 108 | DATE: 4-1-70

REVISIONS

5/27/70

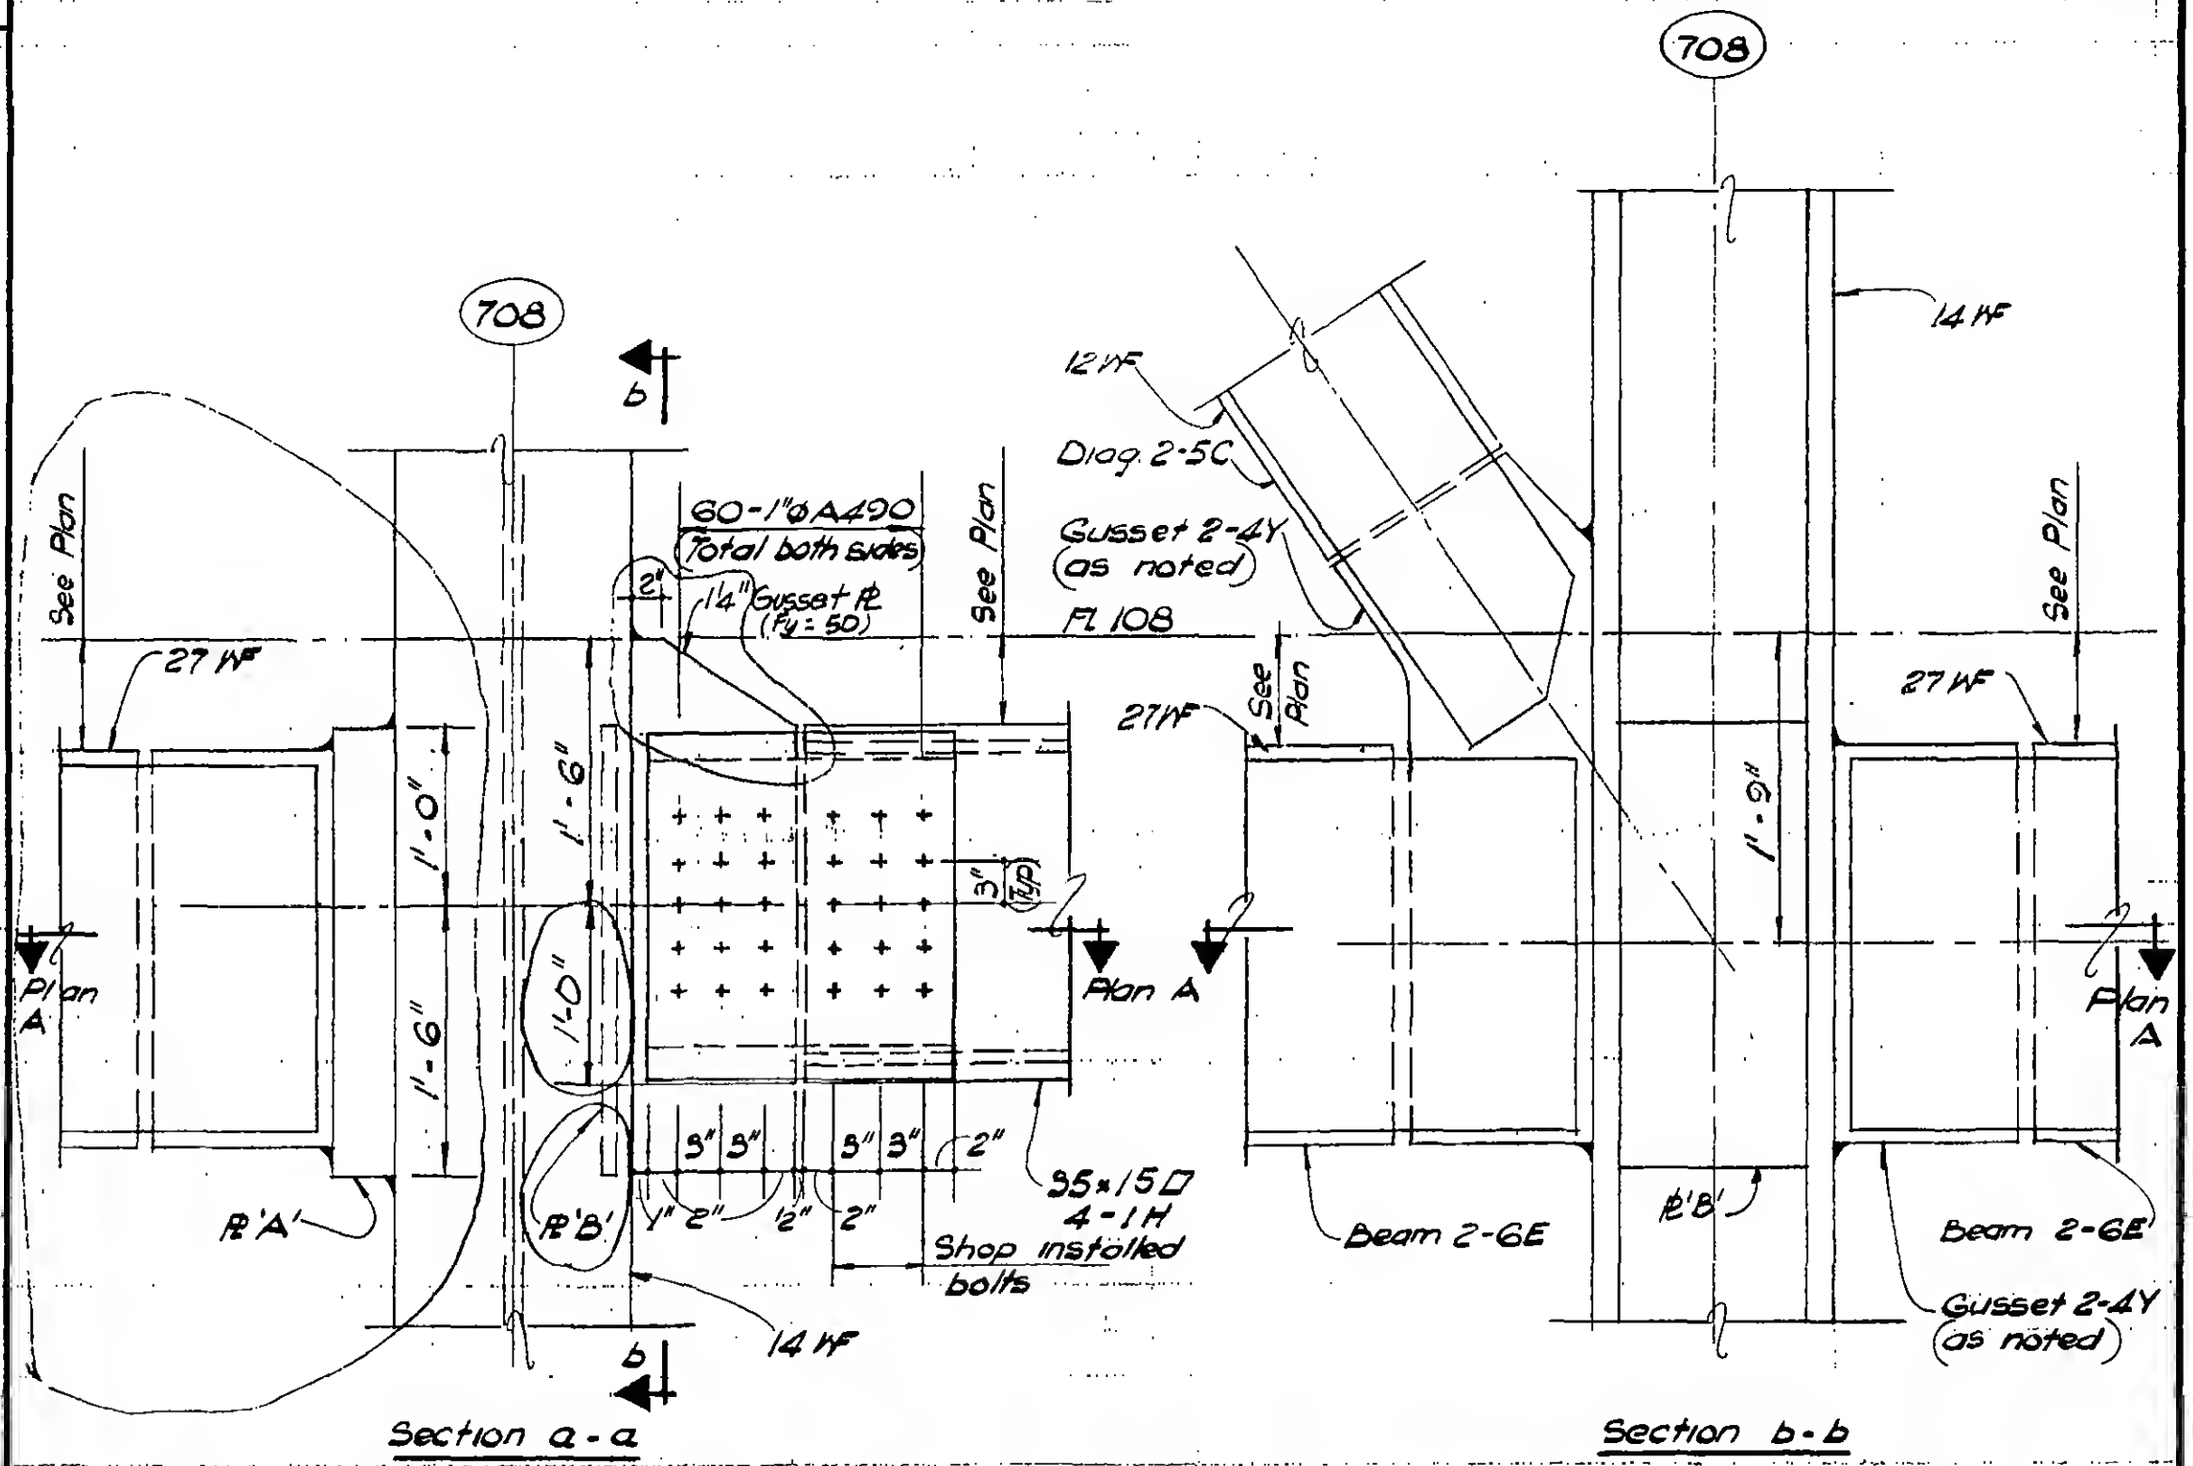

LICENSED PROFESSIONAL ENGINEER
LESLIE E ROBERTSON
No 34360
UNIVERSITY OF THE STATE OF NEW YORK

DESIGNED

DRAWN W. Clarke

REVIEWED E. Dravos

2-AB15-16.2