SKILLING, HELLE, CHRISTIANSEN, ROBERTSON — Structural & Civil Engineers

PROJECT: THE WORLD TRADE CENTER | TITLE: FLOOR 107-RH CONNECTION DETAIL - FL110 | DATE: 4-1-70

REVISIONS

6/18/70

12/14/70

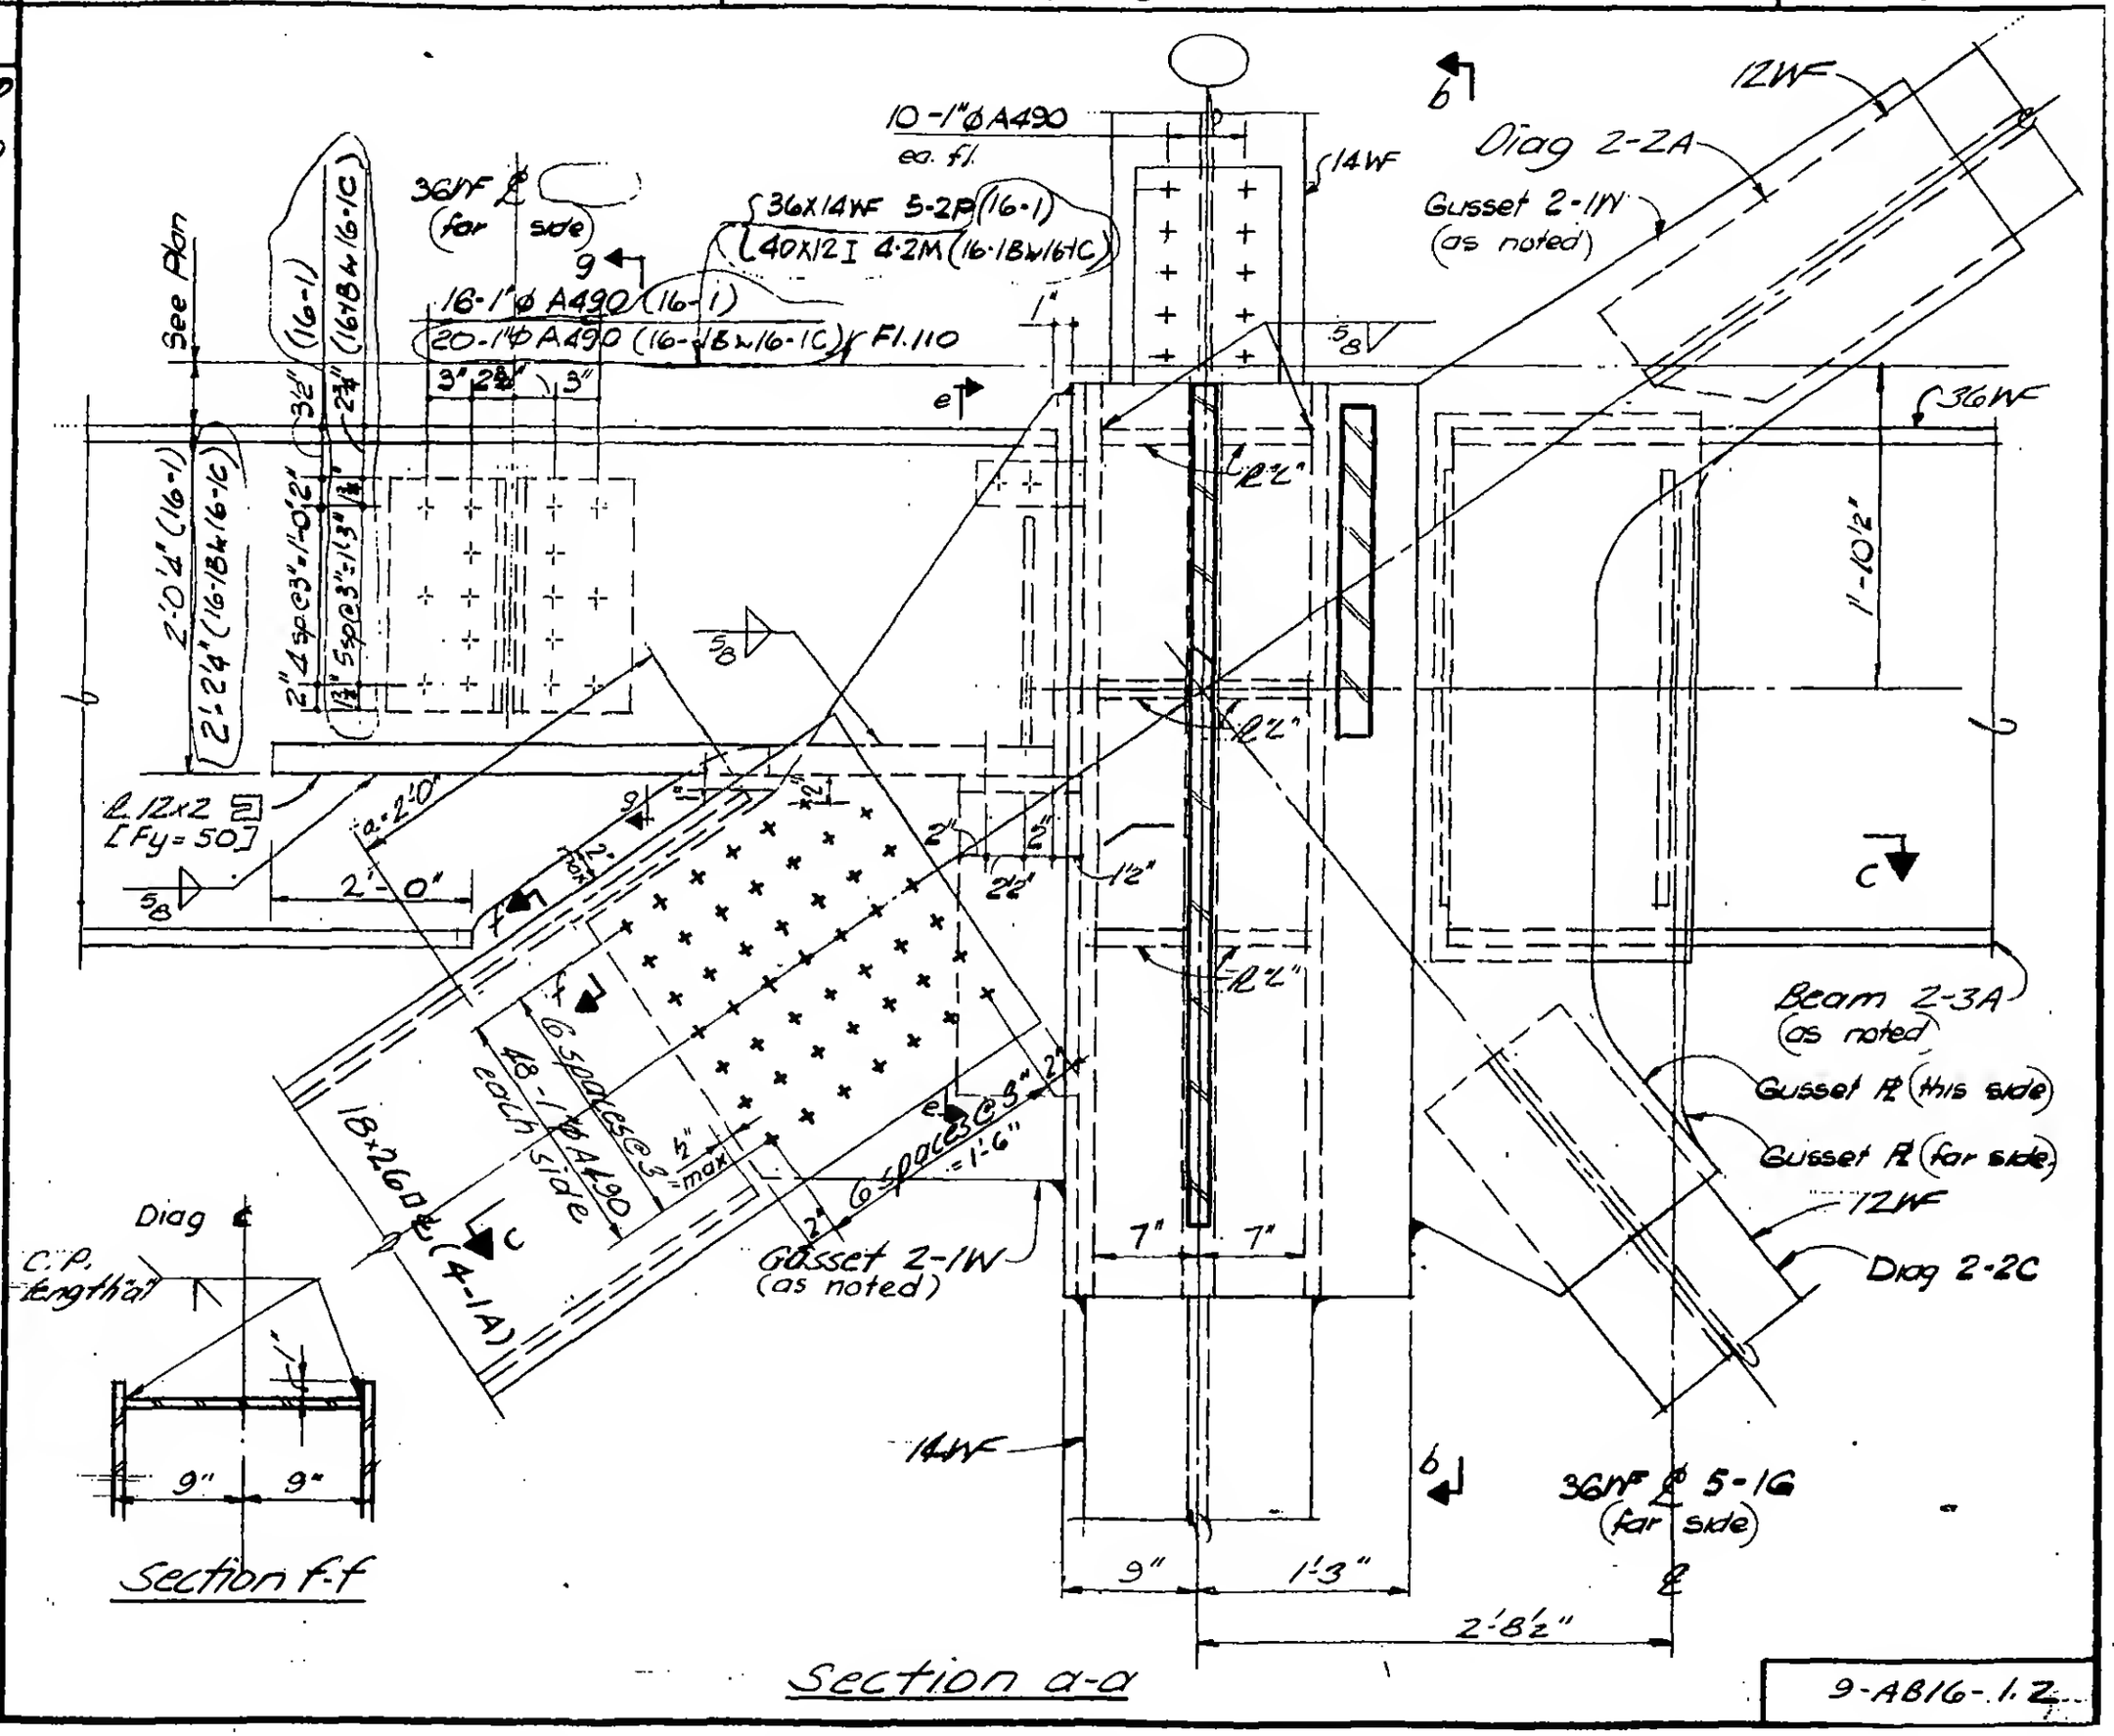

LICENSED PROFESSIONAL ENGINEER — LESLIE E. ROBERTSON — No. 54560 — UNIVERSITY OF THE STATE OF NEW YORK

DESIGNED

DRAWN J. Williams

REVIEWED E. Droulos

9-AB16-1.2