SKILLING, HELLE, CHRISTIANSEN, ROBERTSON — Structural & Civil Engineers

PROJECT THE WORLD TRADE CENTER | TITLE FLOOR 107-PH CONNECTION DETAILS-FC110 | DATE 4-1-70

REVISIONS

6/15/70

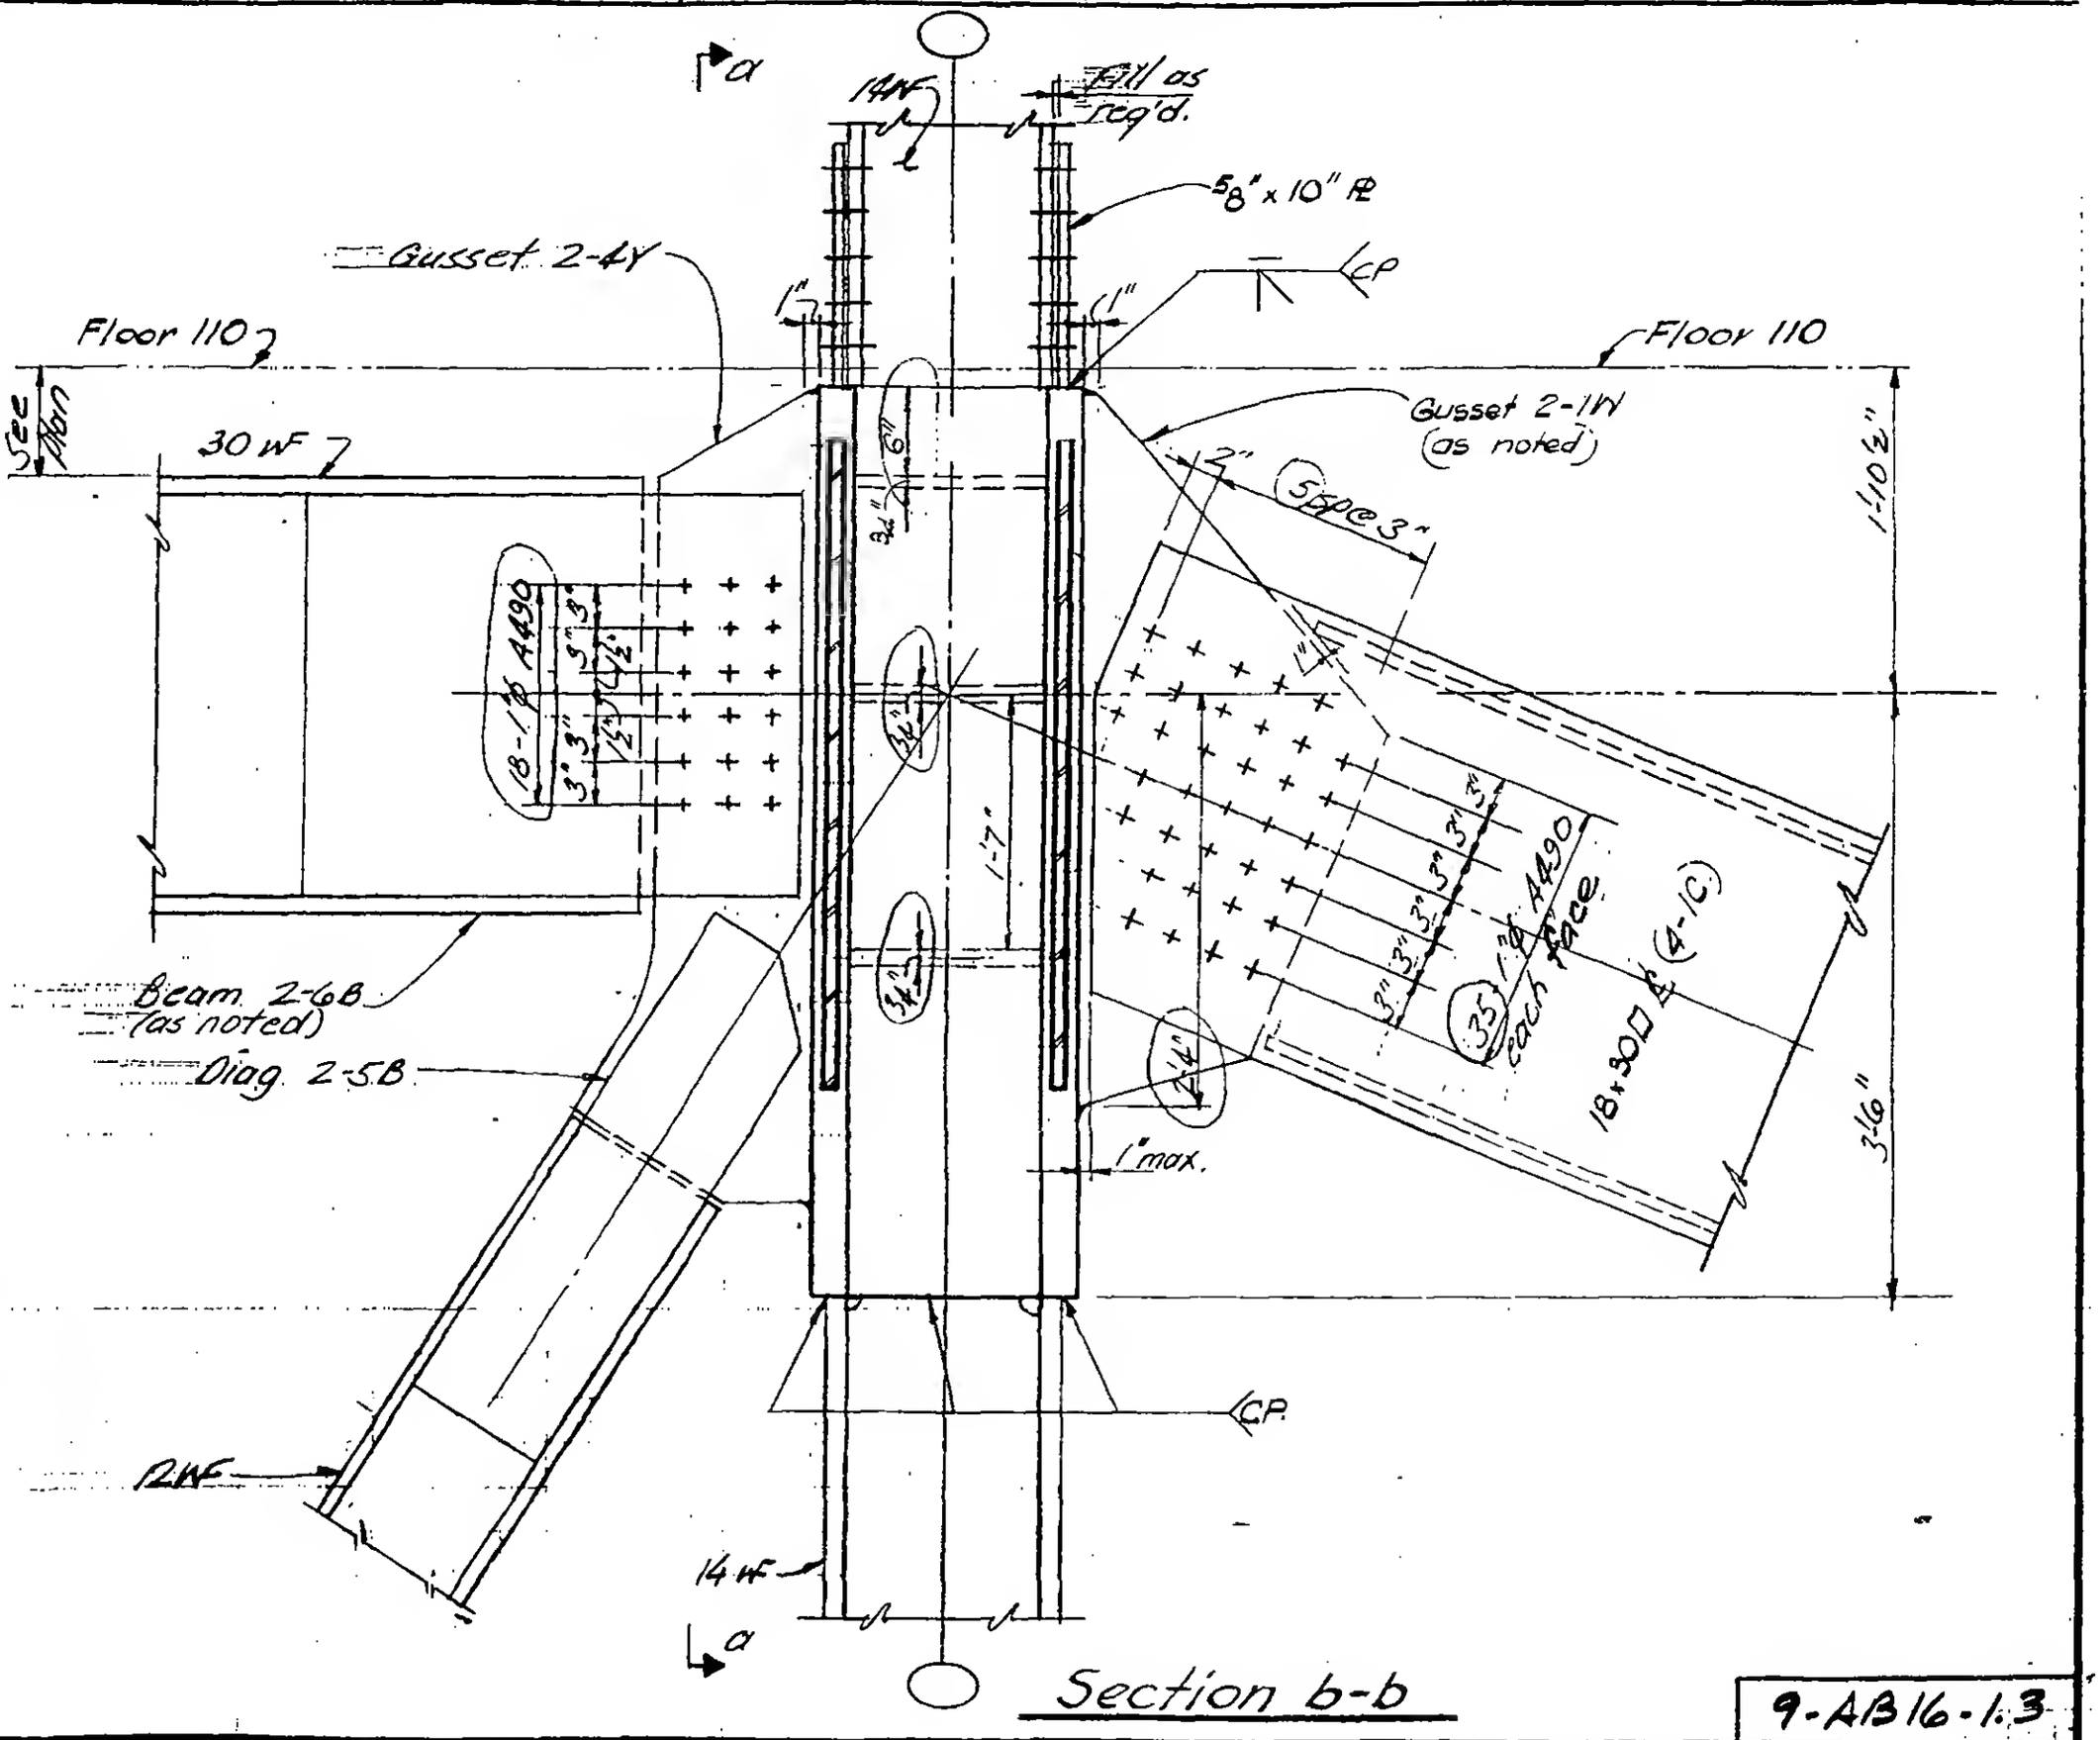

LICENSED PROFESSIONAL ENGINEER — LESLIE E. ROBERTSON — No. 84669 — UNIVERSITY OF THE STATE OF NEW YORK

DESIGNED

DRAWN J. Gaicius

REVIEWED E. Drakos

9-AB16-1.3