
SKILLING, HELLE, CHRISTIANSEN, ROBERTSON — Structural & Civil Engineers

PROJECT: THE WORLD TRADE CENTER | TITLE: FL 107 PH CONNECTION DETAILS - FL 110 | DATE: 4-1-70

REVISIONS

6/15/70

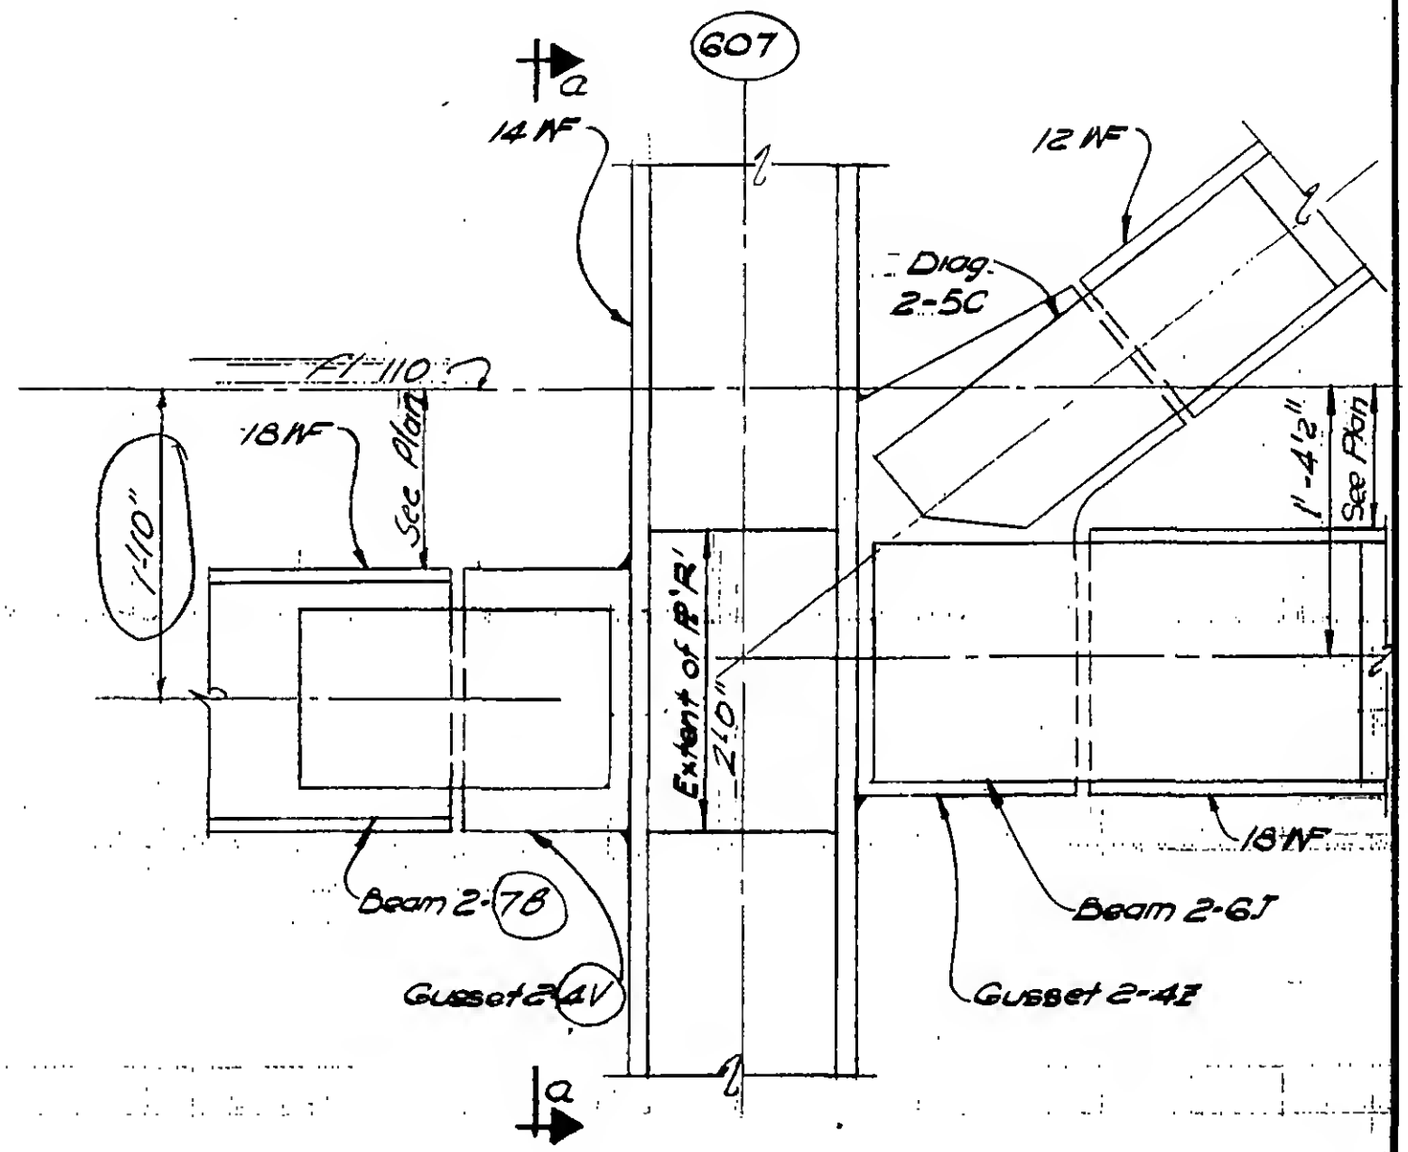

Section b-b
(16-5C)

LICENSED PROFESSIONAL ENGINEER
LESLIE E. ROBERTSON
No. 54260
UNIVERSITY OF THE STATE OF NEW YORK

DESIGNED

DRAWN
M. Clarke

REVIEWED

9-AB/8-5-2