SKILLING, HELLE, CHRISTIANSEN, ROBERTSON — Structural & Civil Engineers

PROJECT: THE WORLD TRADE CENTER | TITLE: FL 107 PH. CONNECTION DETAILS - FL 110 | DATE: 4-1-70

REVISIONS

6-15-70

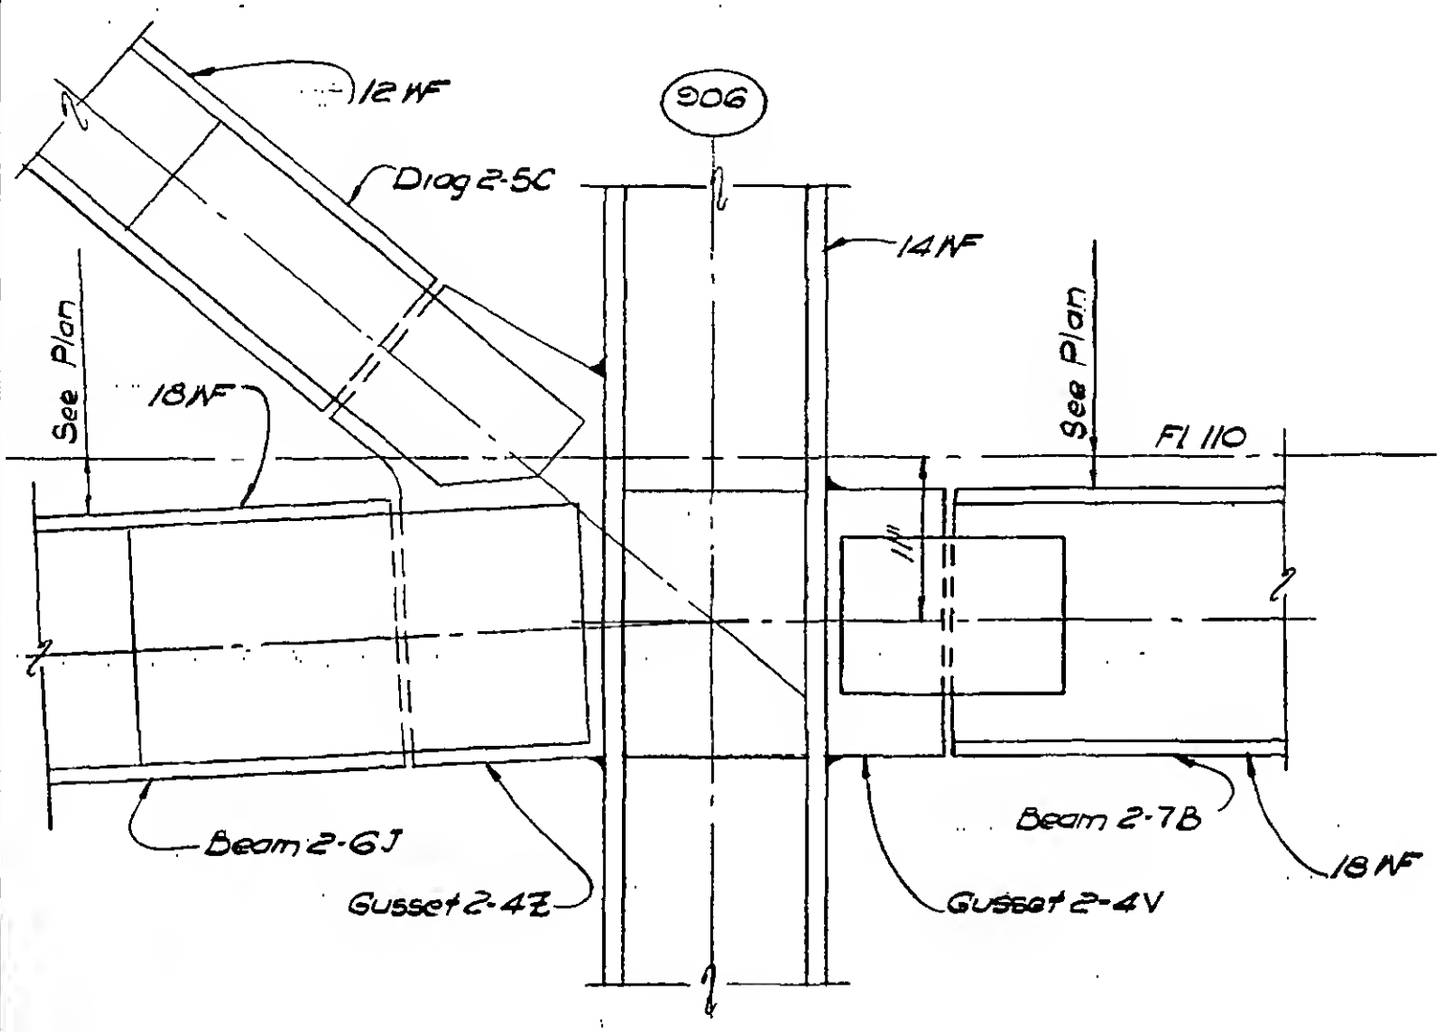

Section b-b
(16-6A)

LICENSED PROFESSIONAL ENGINEER
LESLIE E. ROBERTSON
No. 34960
UNIVERSITY OF THE STATE OF NEW YORK

DESIGNED

DRAWN
N. Clarke

REVIEWED

9-AB12-6.3