SKILLING, HELLE, CHRISTIANSEN, ROBERTSON — Structural & Civil Engineers


PROJECT: THE WORLD TRADE CENTER

TITLE: FL 107 - PH CONNECTION DETAILS - FL 110

DATE: 4 - 1 - 70

REVISIONS

6 - 15 - 70

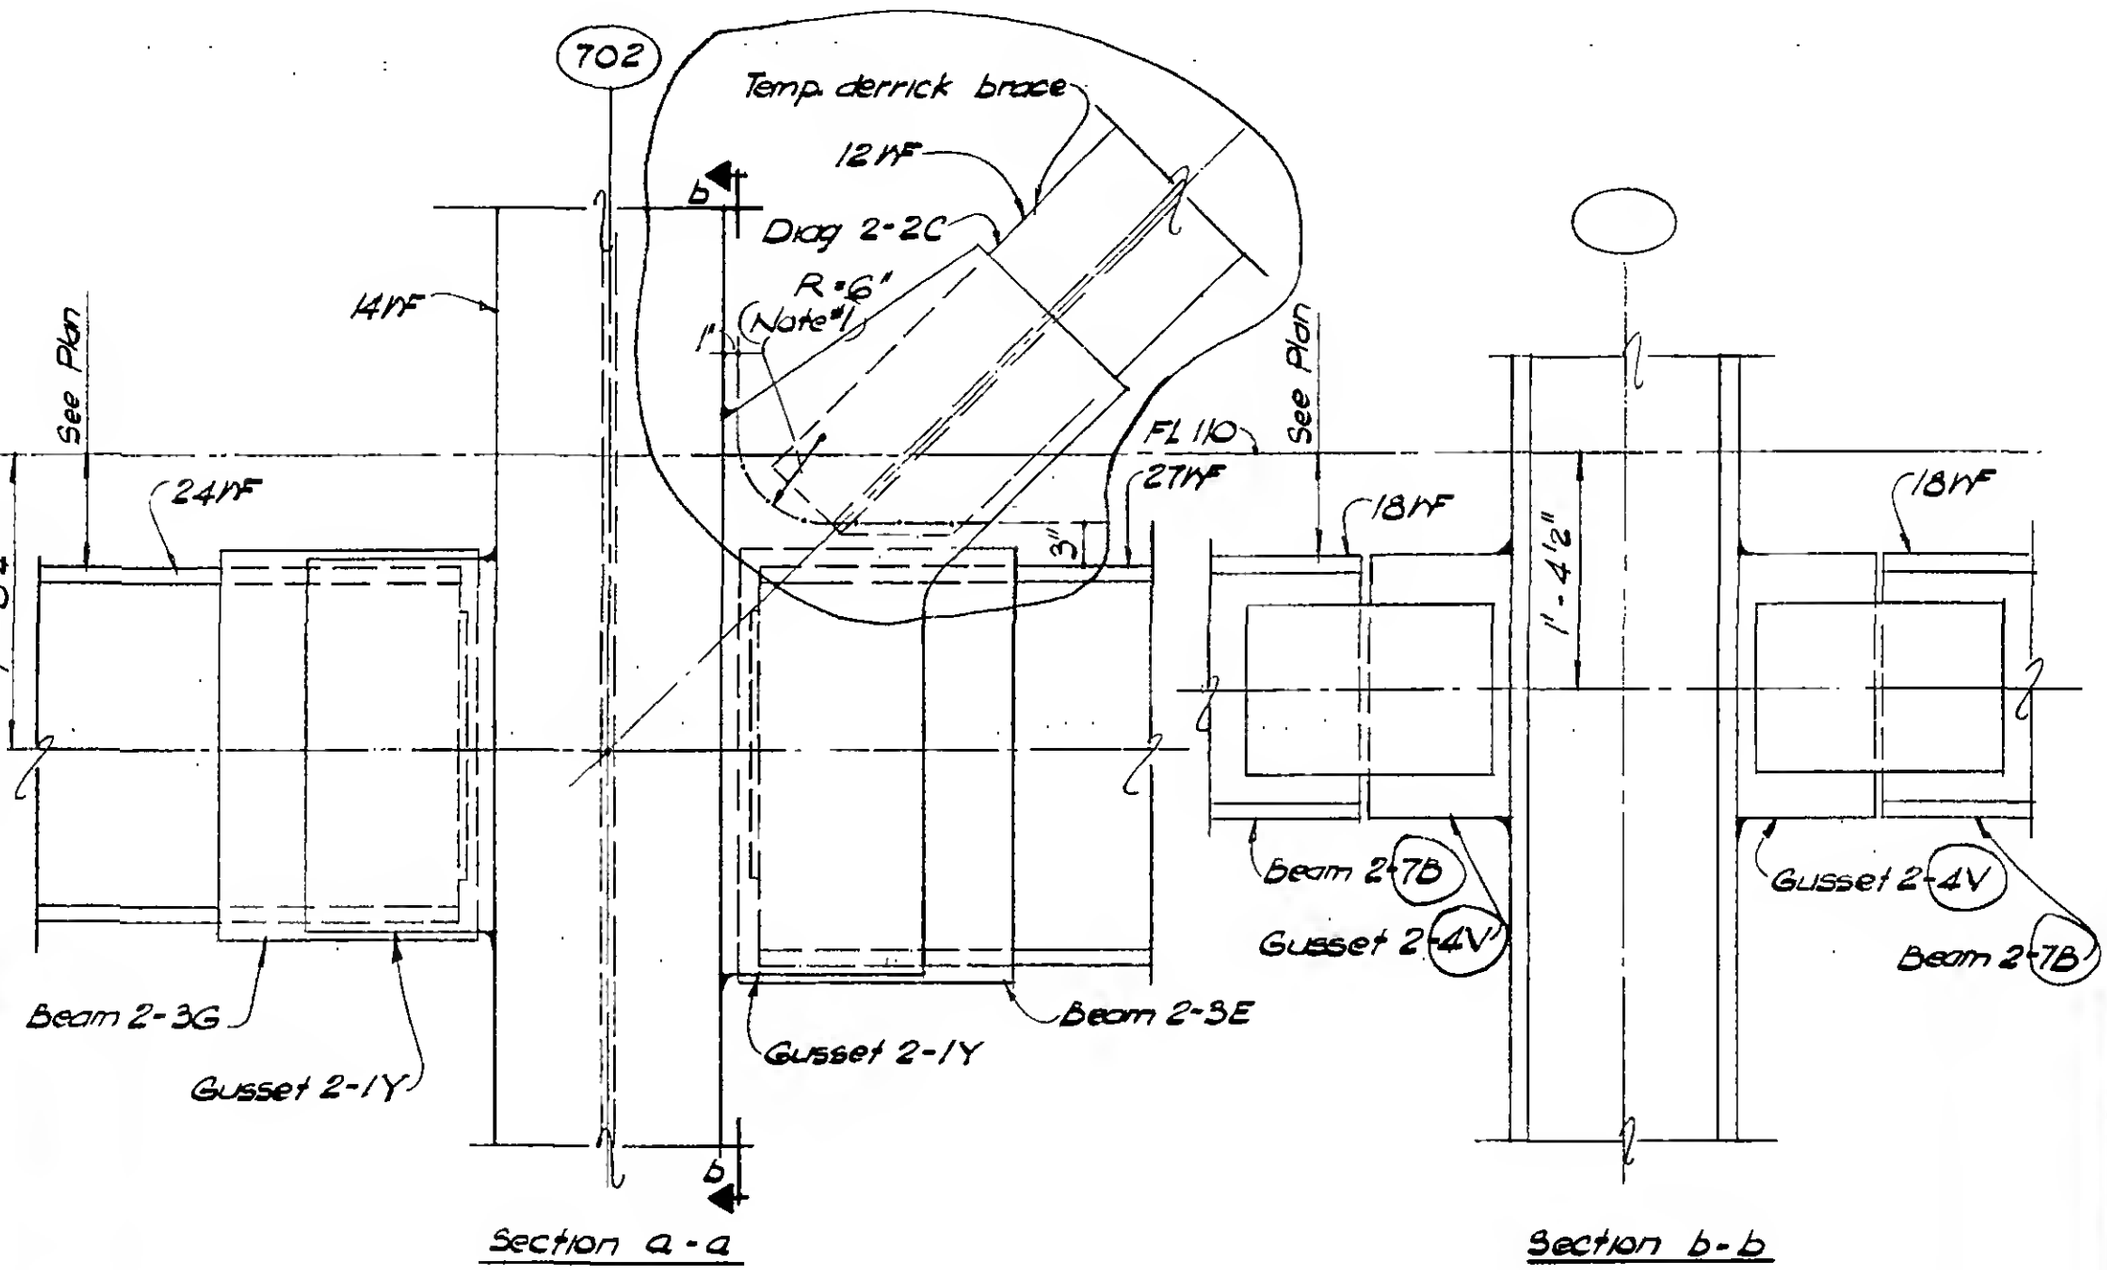

Section a-a

Section b-b

DETAIL 16-8D

Notes:

1. —·—·— Indicates smooth notch-free gusset PL cut (ASA 250), following removal of temporary derrick brace.

LICENSED PROFESSIONAL ENGINEER — LESLIE E. ROBERTSON — No. 34360 — UNIVERSITY OF THE STATE OF NEW YORK

DESIGNED

DRAWN: W. Clarke

REVIEWED: E. Dracos

9 - AB16 - 8.3