SKILLING, HELLE, CHRISTIANSEN, ROBERTSON — Structural & Civil Engineers

PROJECT THE WORLD TRADE CENTER | TITLE Fl. 107-PH CONNECTION DETAILS - FL 110 | DATE 4-1-70

REVISIONS

6-15-70

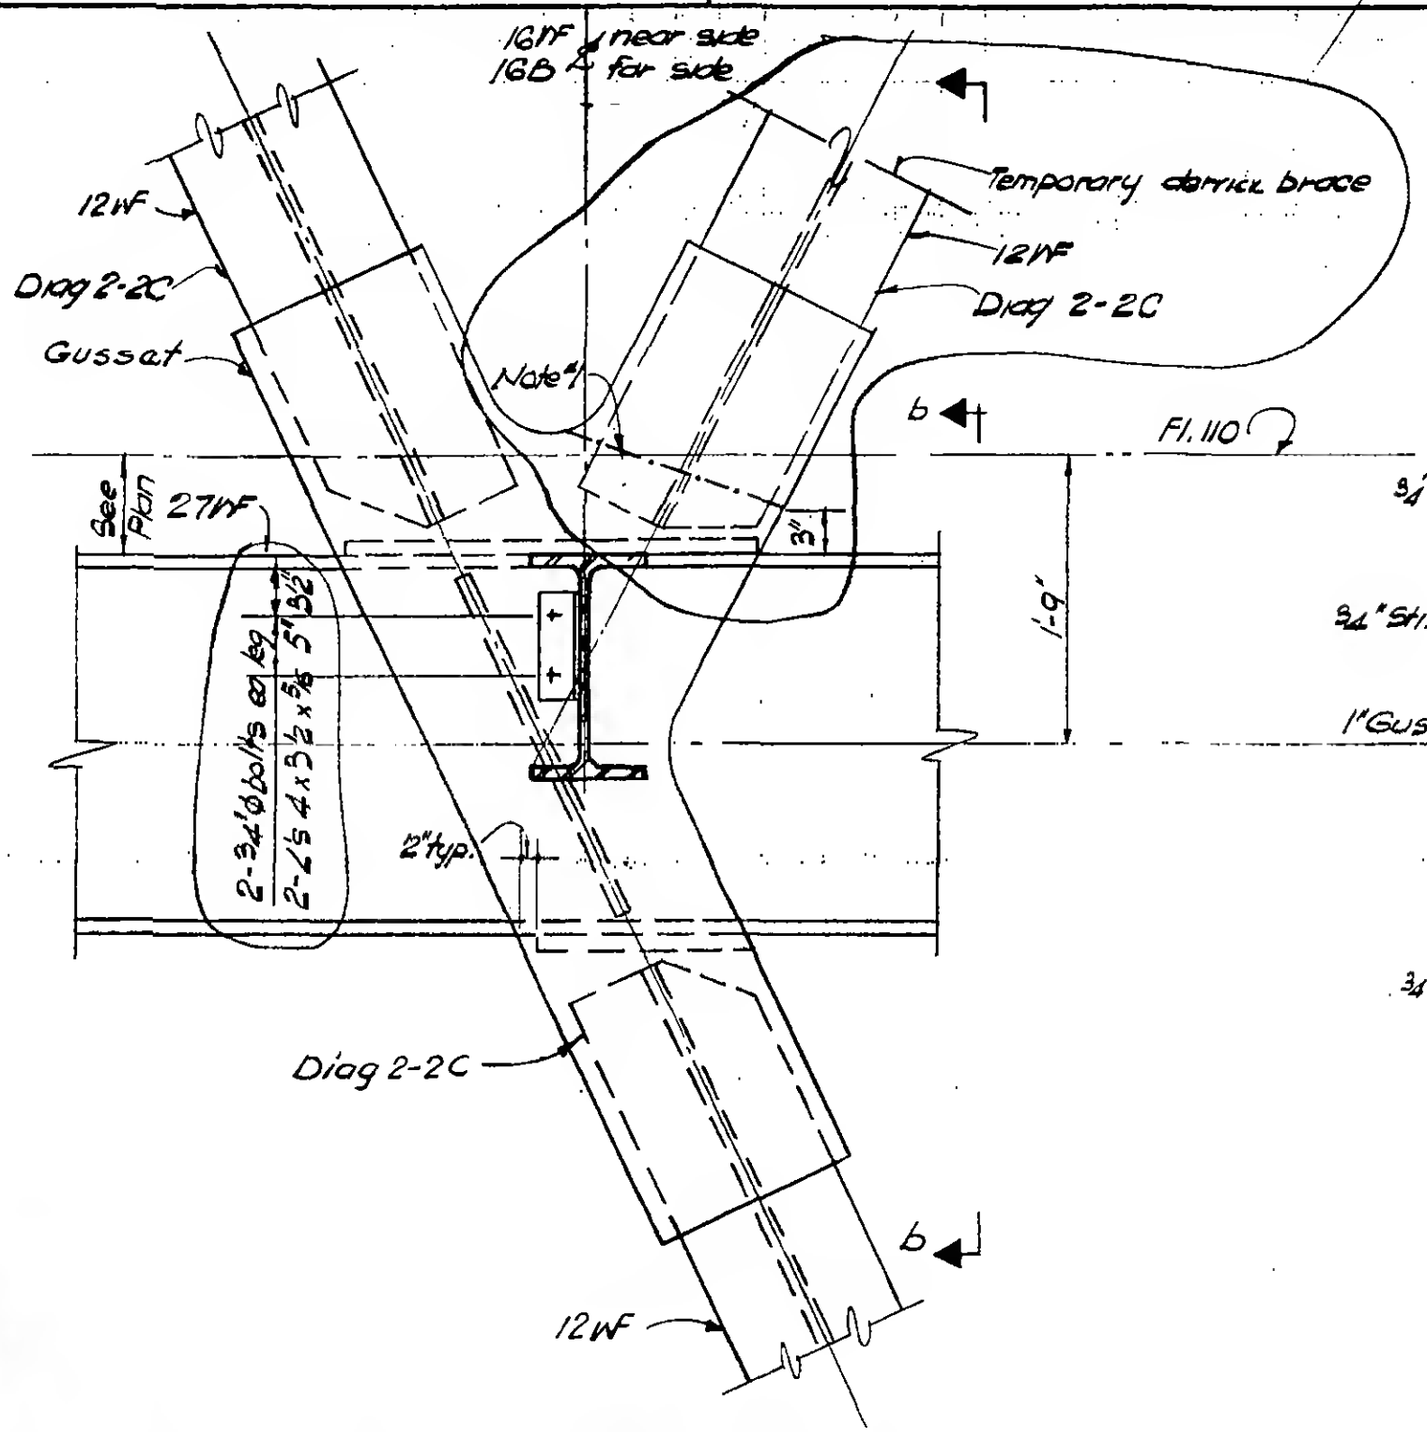

Section a-a

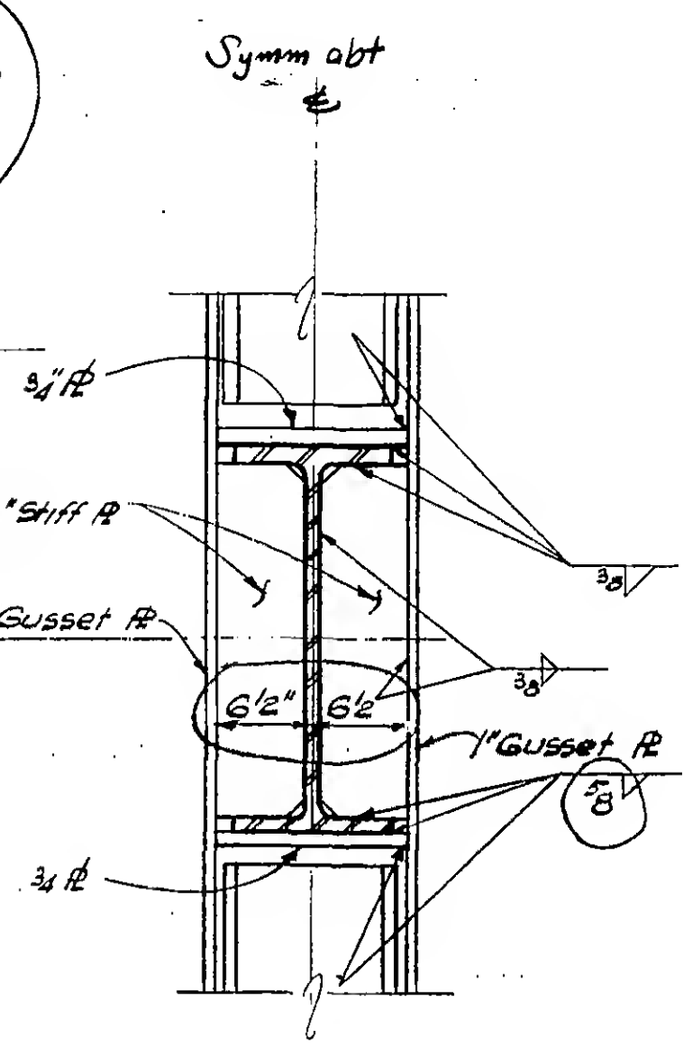

Section b-b

Notes:

1. —.—.— Indicates smooth notch-free gusset PL cut (ASA 250), following removal of temporary derrick brace.

DETAIL 16-11

9-AB-16-11

LICENSED PROFESSIONAL ENGINEER — LESLIE E. ROBERTSON — No. 34360 — UNIVERSITY OF THE STATE OF NEW YORK

DESIGNED H. Czajkowski

DRAWN D. Huggins

REVIEWED E. Drakos