SKILLING, HELLE, CHRISTIANSEN, ROBERTSON — Structural & Civil Engineers

PROJECT THE WORLD TRADE CENTER | TITLE Fl. 107 - PH CONNECTION DETAILS - Fl. 110 | DATE 4-1-70

REVISIONS

6-15-70
12-14-70

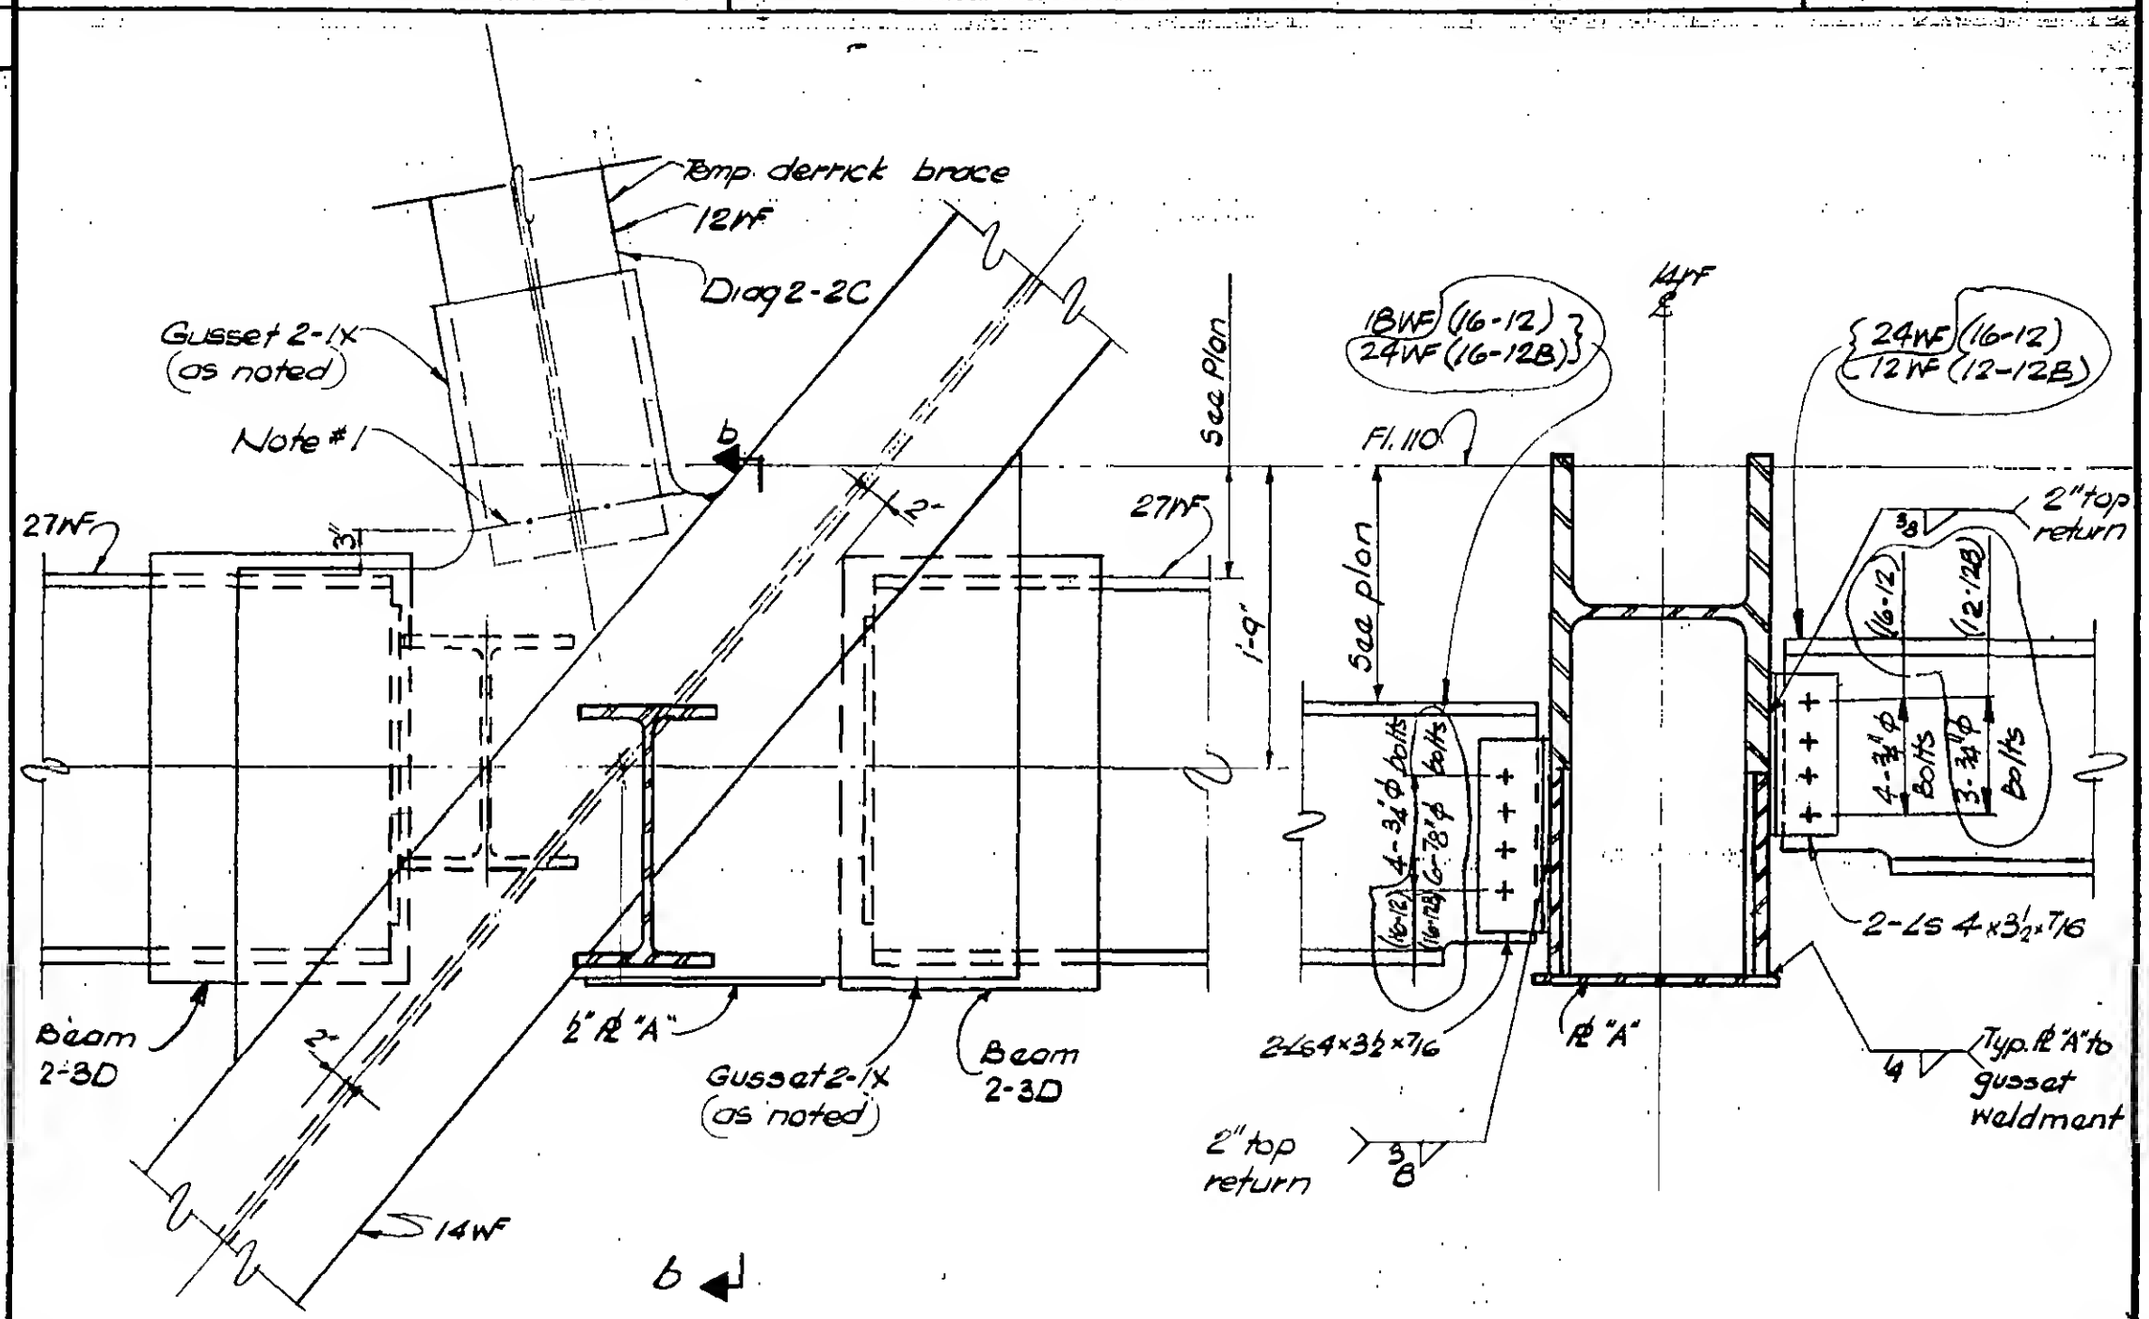

Section a-a

Section b-b

DETAIL 16-12
DETAIL 16-12B as noted

Notes:
1. -·-·- Indicates smooth notch-free gusset Ø cut (ASA 250), following removal of temporary derrick brace.

DESIGNED H. Czajkowski
DRAWN D. Huggins
REVIEWED E. J. Drakos

9-AB 16-12