SKILLING, HELLE, CHRISTIANSEN, ROBERTSON — Structural & Civil Engineers

PROJECT THE WORLD TRADE CENTER | TITLE Fl. 107-PH CONNECTION DETAILS-PH Roof | DATE 4-1-70

REVISIONS

6/18/70
Void ~~3/25/70~~
6/18/70

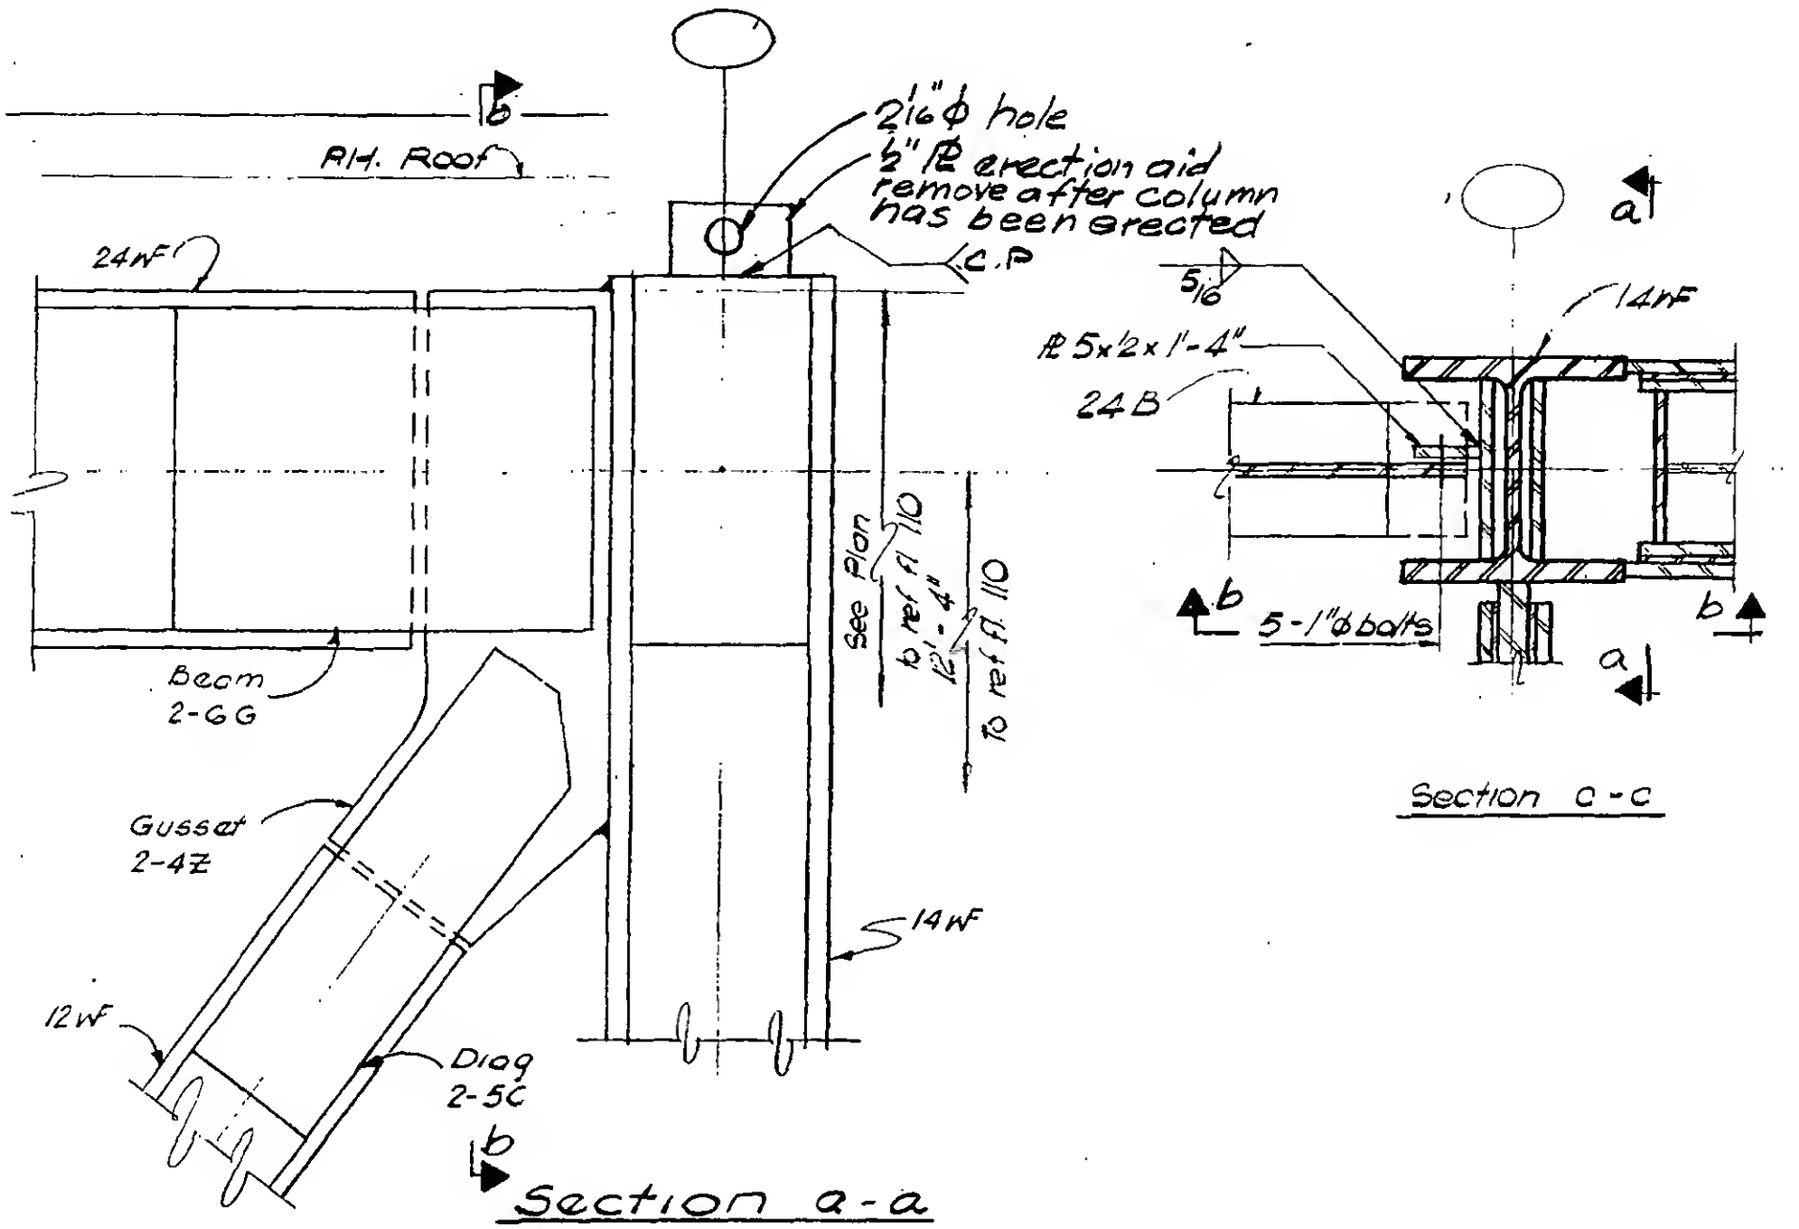

DETAIL 17-1A, 17-1B, 17-1C

LICENSED PROFESSIONAL ENGINEER — LESLIE E. ROBERTSON — No. 34360 — UNIVERSITY OF THE STATE OF NEW YORK

DESIGNED ~. Patel
DRAWN D. Huggins
REVIEWED E. Drakos

9-AB 17-1.1