SKILLING, HELLE, CHRISTIANSEN, ROBERTSON — Structural & Civil Engineers


PROJECT THE WORLD TRADE CENTER | TITLE FL. 107-PH CONNECTION DETAILS - PH. ROOF | DATE 4-1-70

REVISIONS

7-10-70

~~Void 9-25-70~~

7-10-70

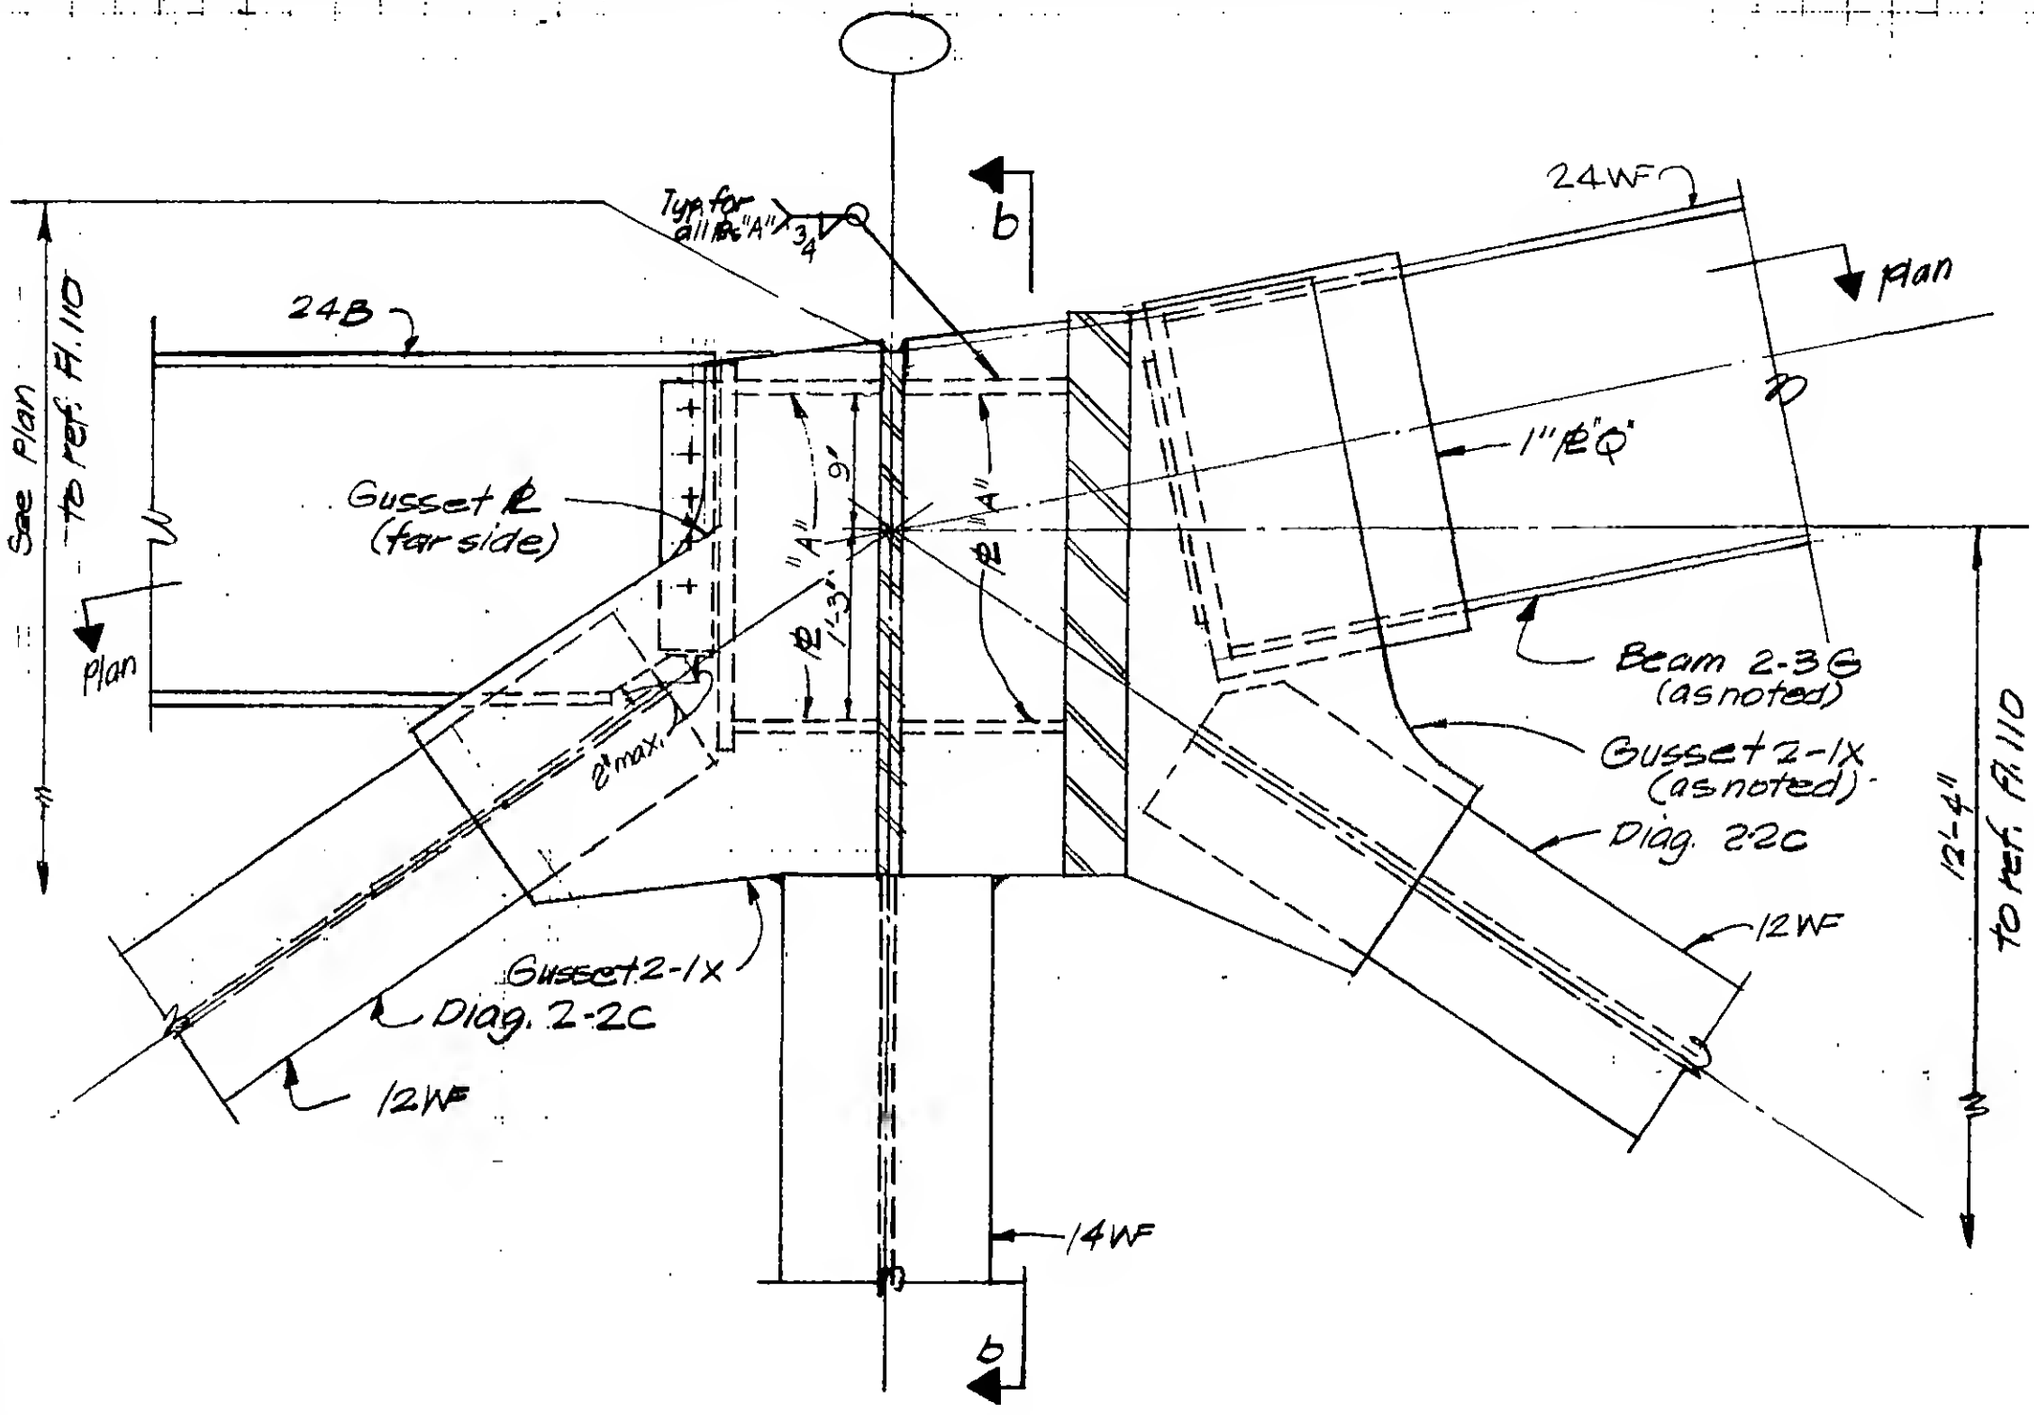

Section a-a

LICENSED PROFESSIONAL ENGINEER — LESLIE E. ROBERTSON — NO. 34360 — UNIVERSITY OF THE STATE OF NEW YORK

DESIGNED

DRAWN P. Ozaki

REVIEWED E. Orakos

9-AB17-3.2