
SKILLING, HELLE, CHRISTIANSEN, ROBERTSON — Structural & Civil Engineers

PROJECT: THE WORLD TRADE CENTER | TITLE: FL/07 - PH CONNECTION DETAILS - PH ROOF | DATE: 12/14/70

REVISIONS

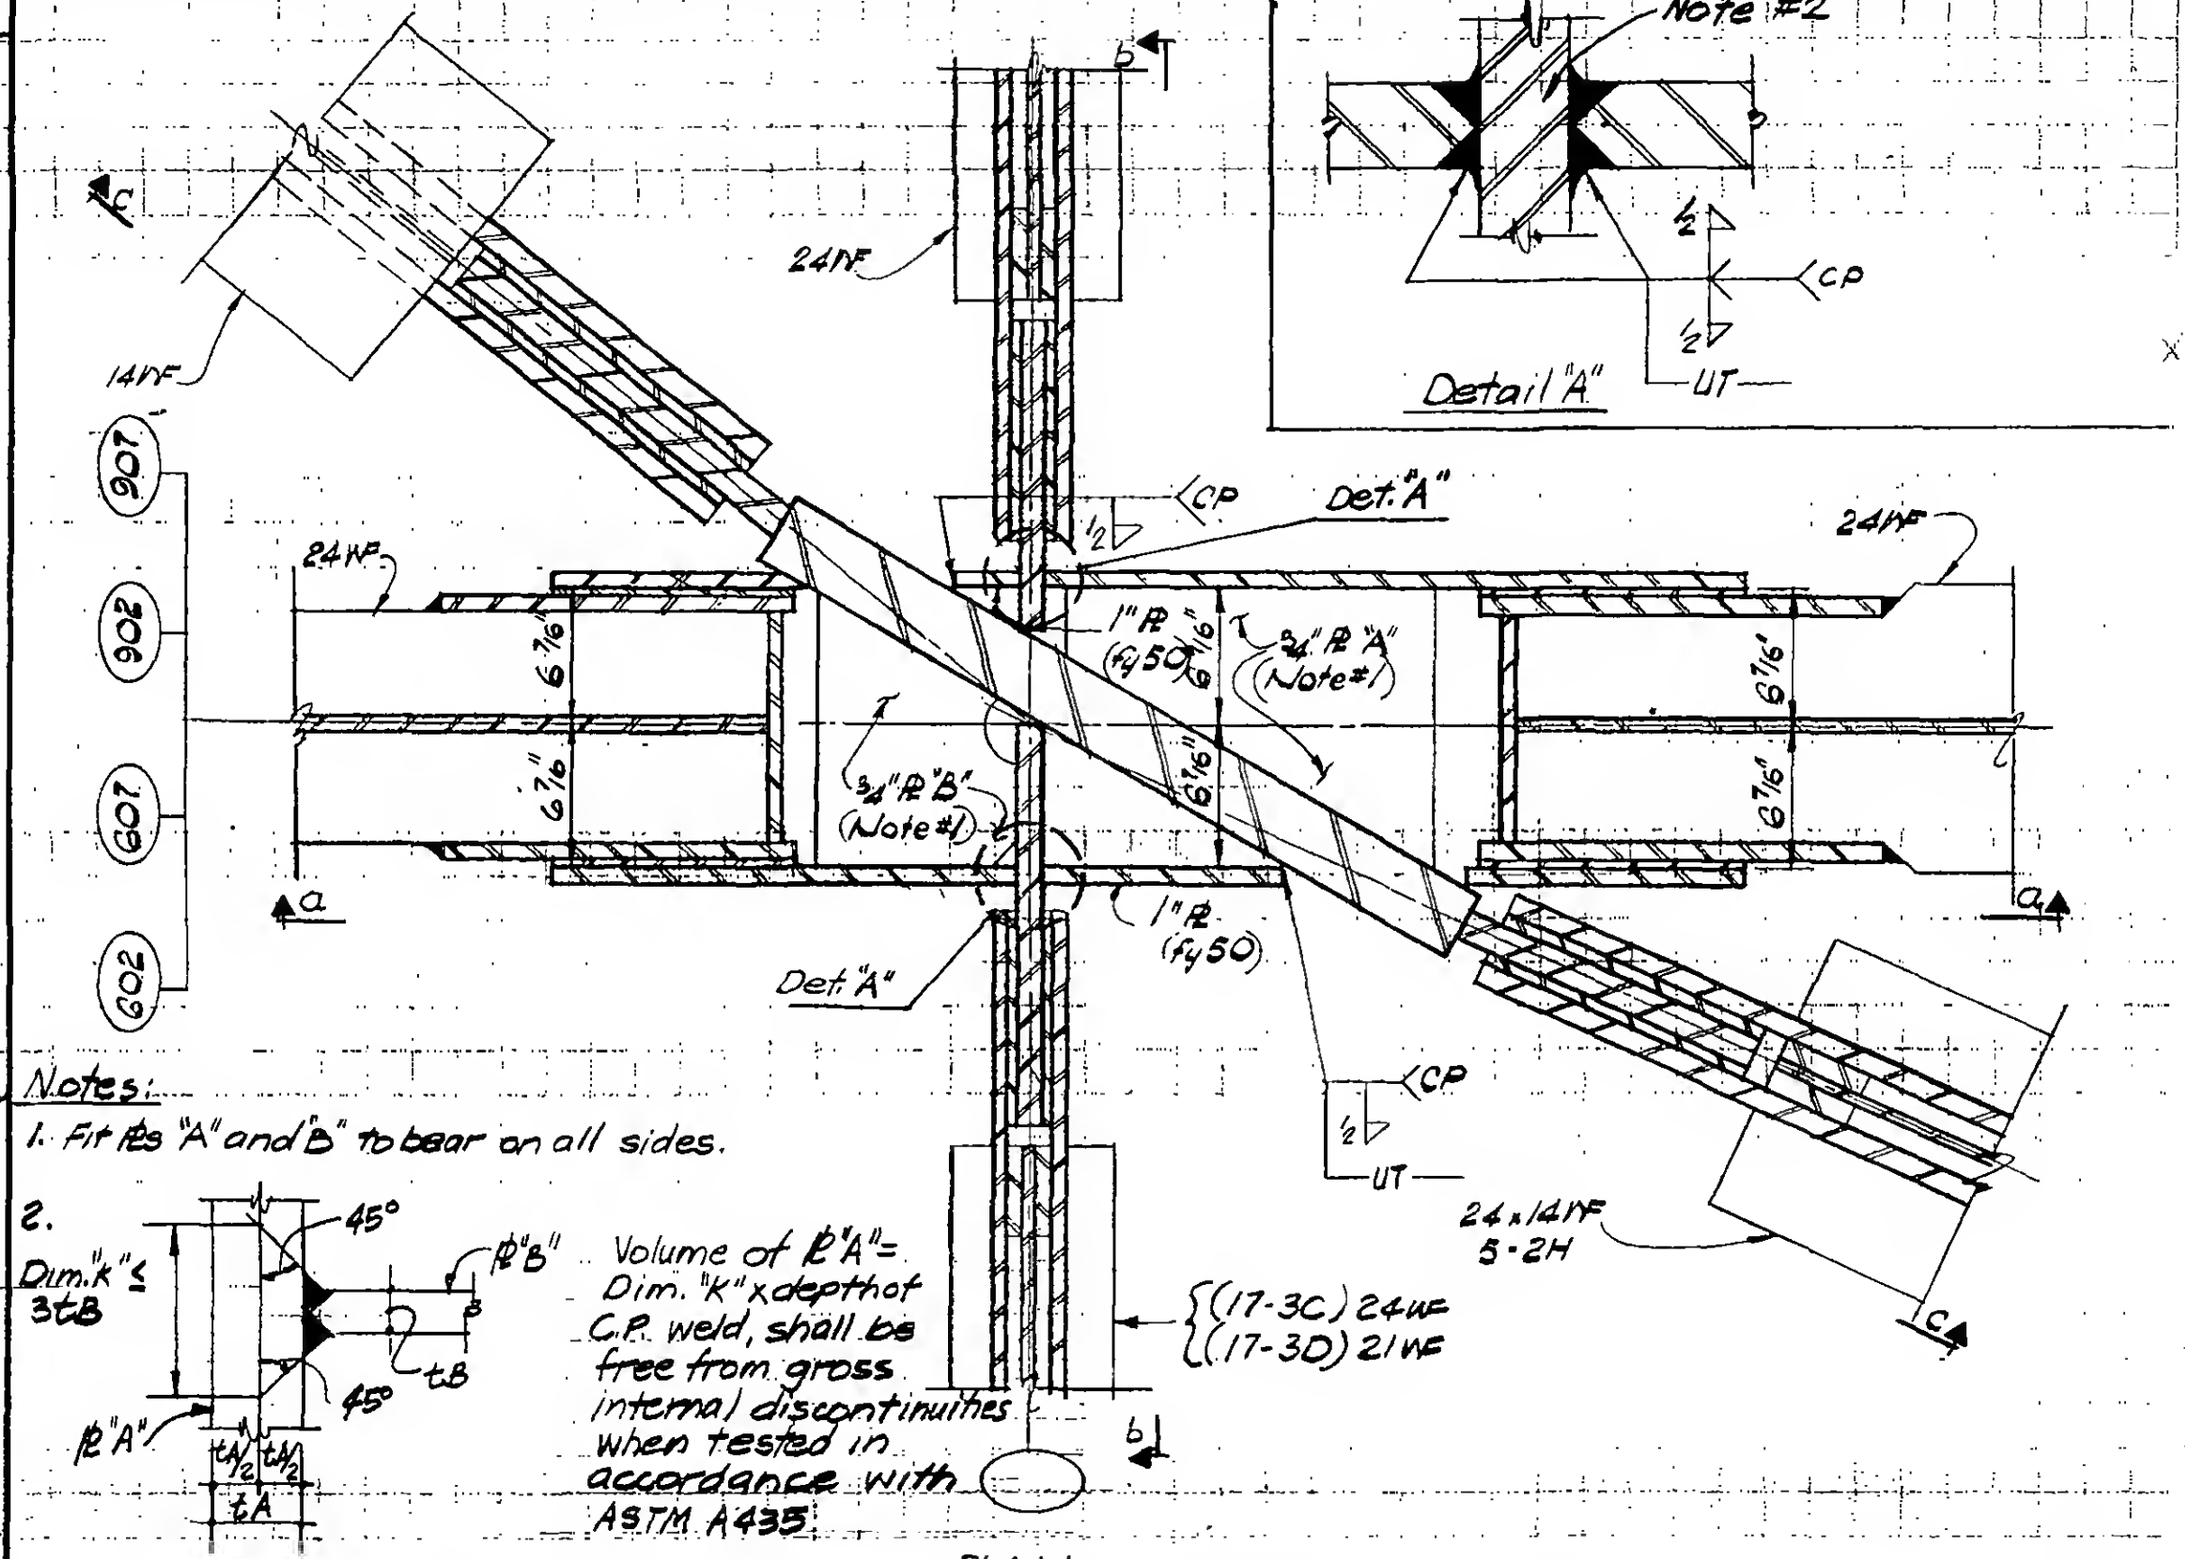

Notes:

1. Fit PLs "A" and "B" to bear on all sides.

2. Dim. "K" ≤ 3 tB

Volume of PL "A" = Dim. "K" x depth of C.P. weld, shall be free from gross internal discontinuities when tested in accordance with ASTM A435

PLAN

DETAIL 17-3C (Col 602 as shown. Cols. 902 & 907 similar & as noted)

DETAIL 17-3D (Col 607 similar & as noted)

LICENSED PROFESSIONAL ENGINEER — LESLIE E. ROBERTSON — No. 34560 — UNIVERSITY OF THE STATE OF NEW YORK

DESIGNED

DRAWN: W. Clarke

REVIEWED

9-B17-3.5