
SKILLING, HELLE, CHRISTIANSEN, ROBERTSON — Structural & Civil Engineers

PROJECT THE WORLD TRADE CENTER | TITLE FL 107 - PH CONNECTION DETAILS - PH ROOF | DATE 12/14/70


REVISIONS

Cap PL 3/2" thick stock PL (Fy50) shall be free of gross internal discontinuities. After milling, average thickness shall not be less than 3/4".

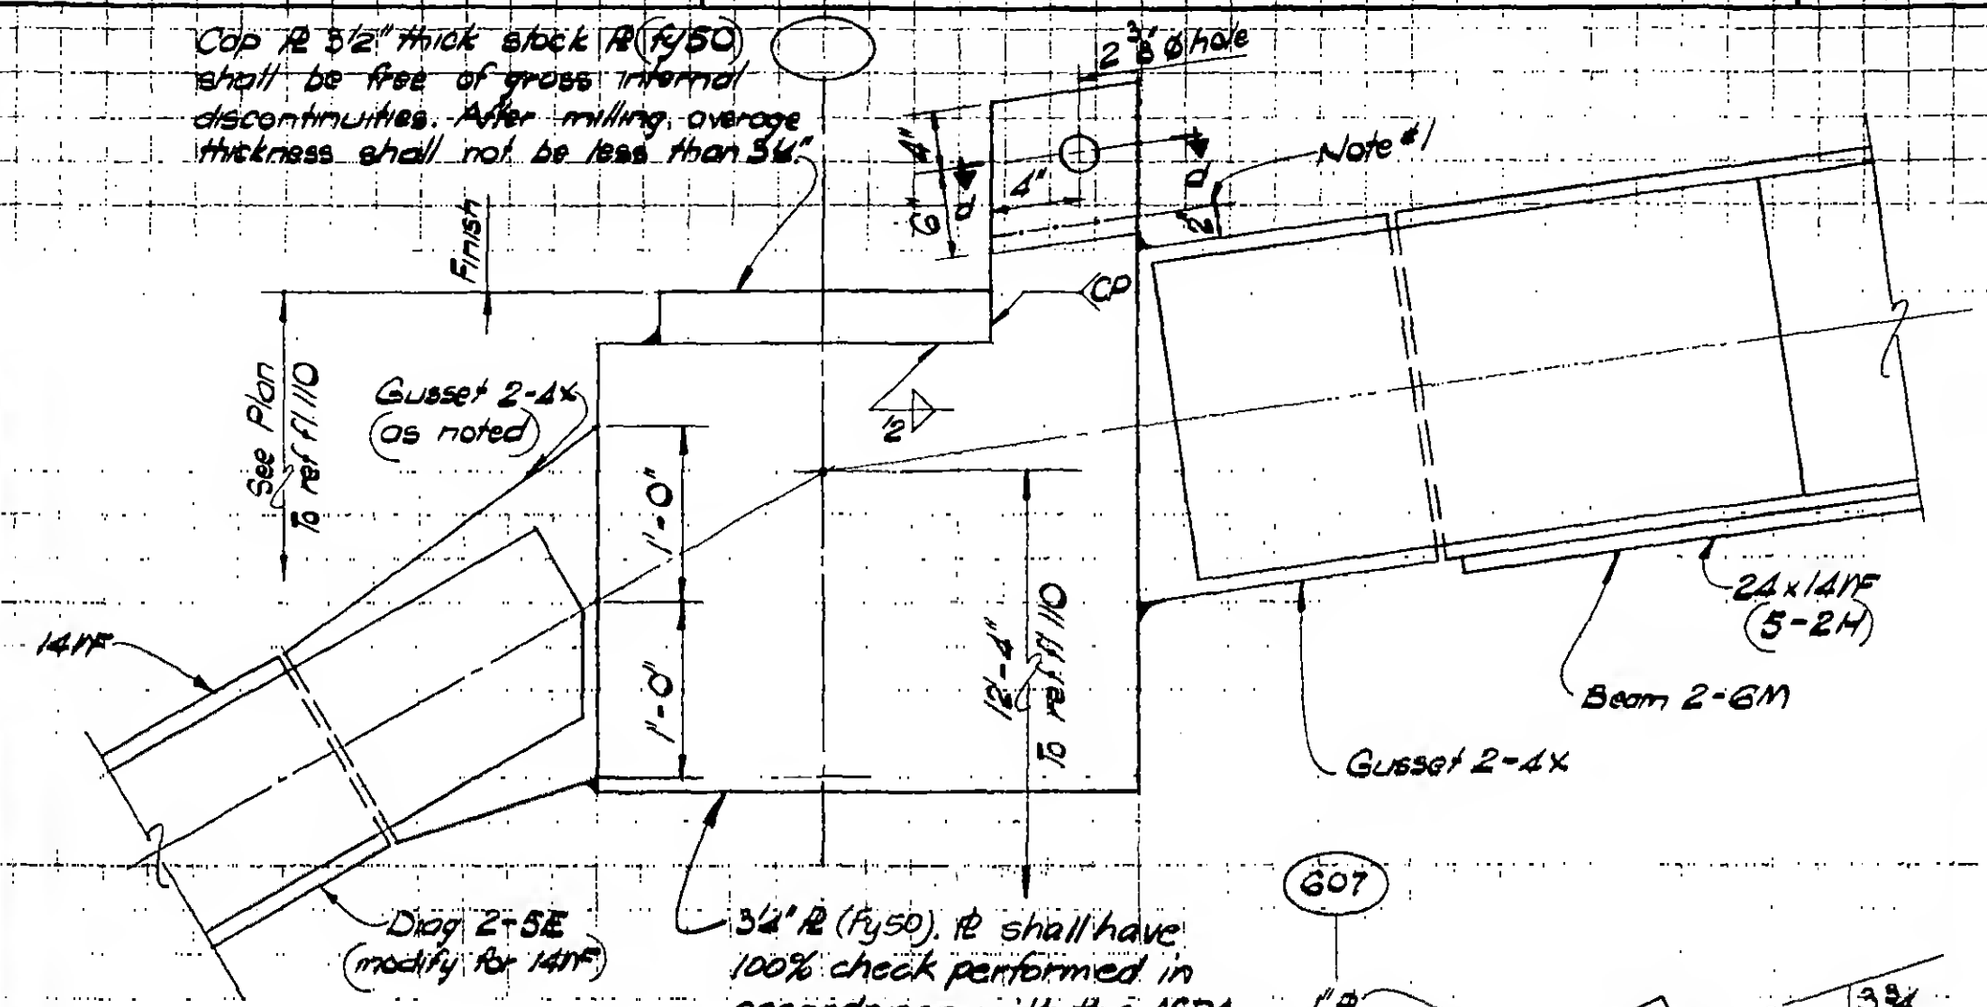

Section c-c

Note #1 ——.——.— indicates smooth, notch-and-serration-free cut

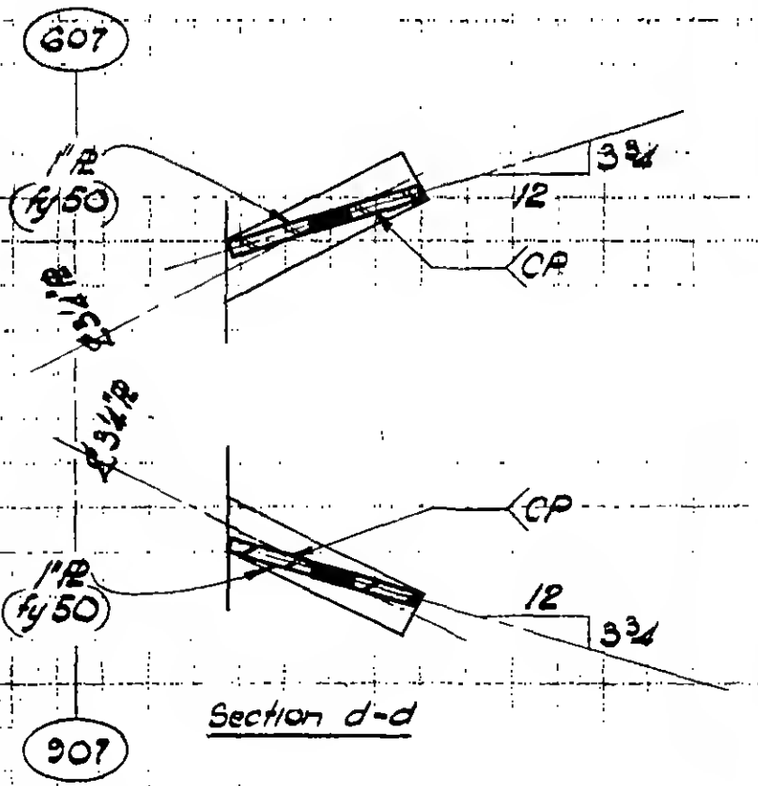

Section d-d

DESIGNED

DRAWN M. Clarke

REVIEWED

9-817-3.8