
SKILLING, HELLE, CHRISTIANSEN, ROBERTSON — Structural & Civil Engineers

PROJECT THE WORLD TRADE CENTER | TITLE FL. 107 - PH CONNECTION DETAILS - PH ROOF | DATE 12/14/70


REVISIONS

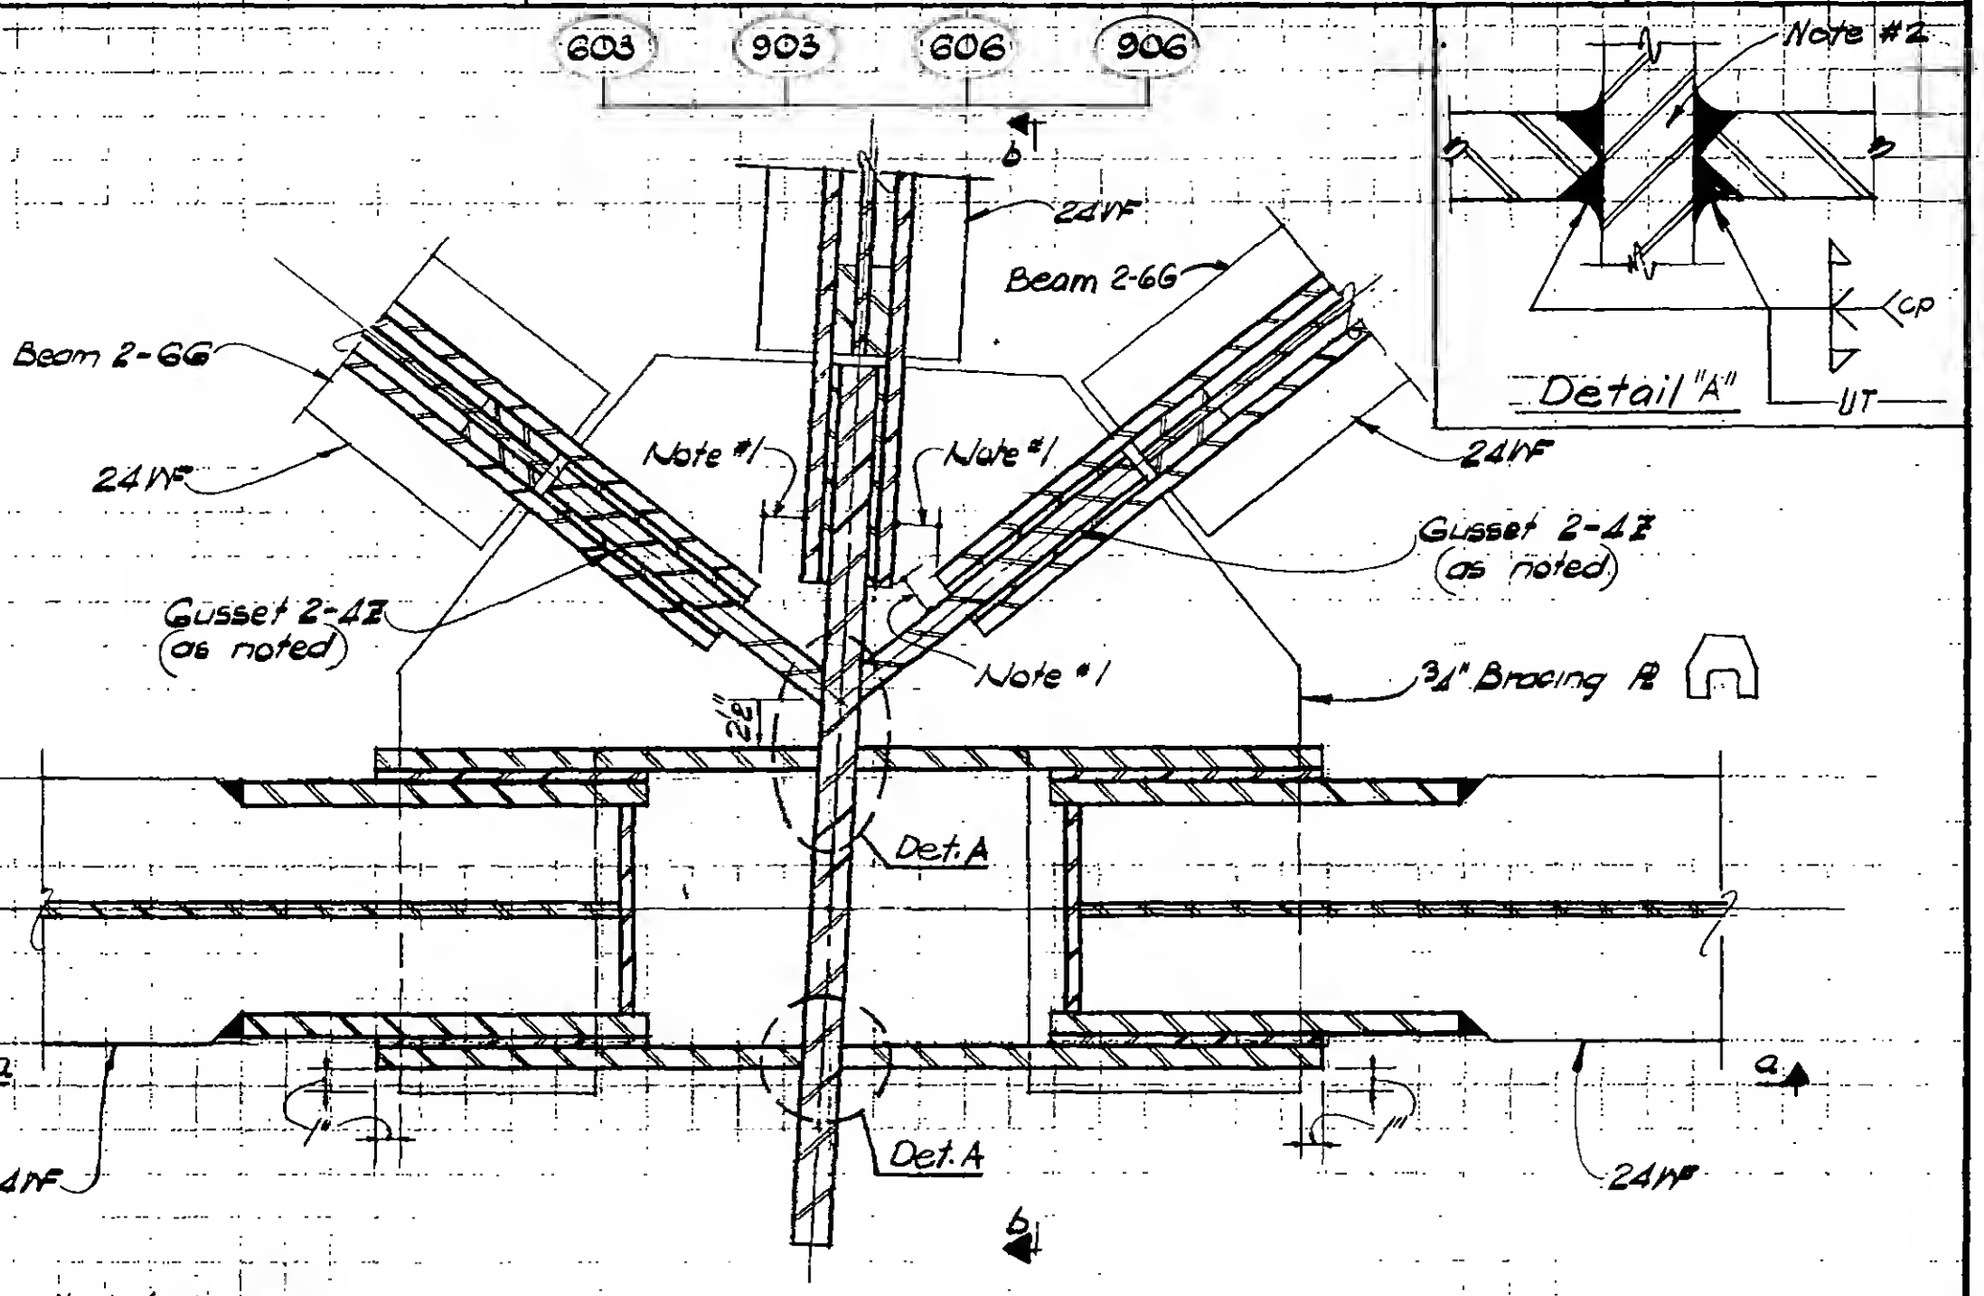

Notes:

1. keep indicated dimensions an absolute minimum.

2.

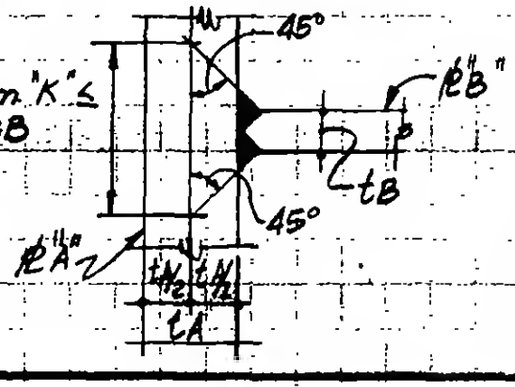

Volume of ℄ "A" = Dim. K" x depth of C.P. weld, shall be free from gross internal discontinuities when tested in accordance with ASTM A435.

PLAN

DETAIL 17-4B

(Col. 603 as shown)

(Col. 606, 903 & 906 similar)

DESIGNED

DRAWN W. Clarke

REVIEWED

9-B17-4.4