
SKILLING, HELLE, CHRISTIANSEN, ROBERTSON — Structural & Civil Engineers

PROJECT: THE WORLD TRADE CENTER | TITLE: FL 107 - PH CONNECTION DETAILS - PH ROOF | DATE: 10-12-70

REVISIONS

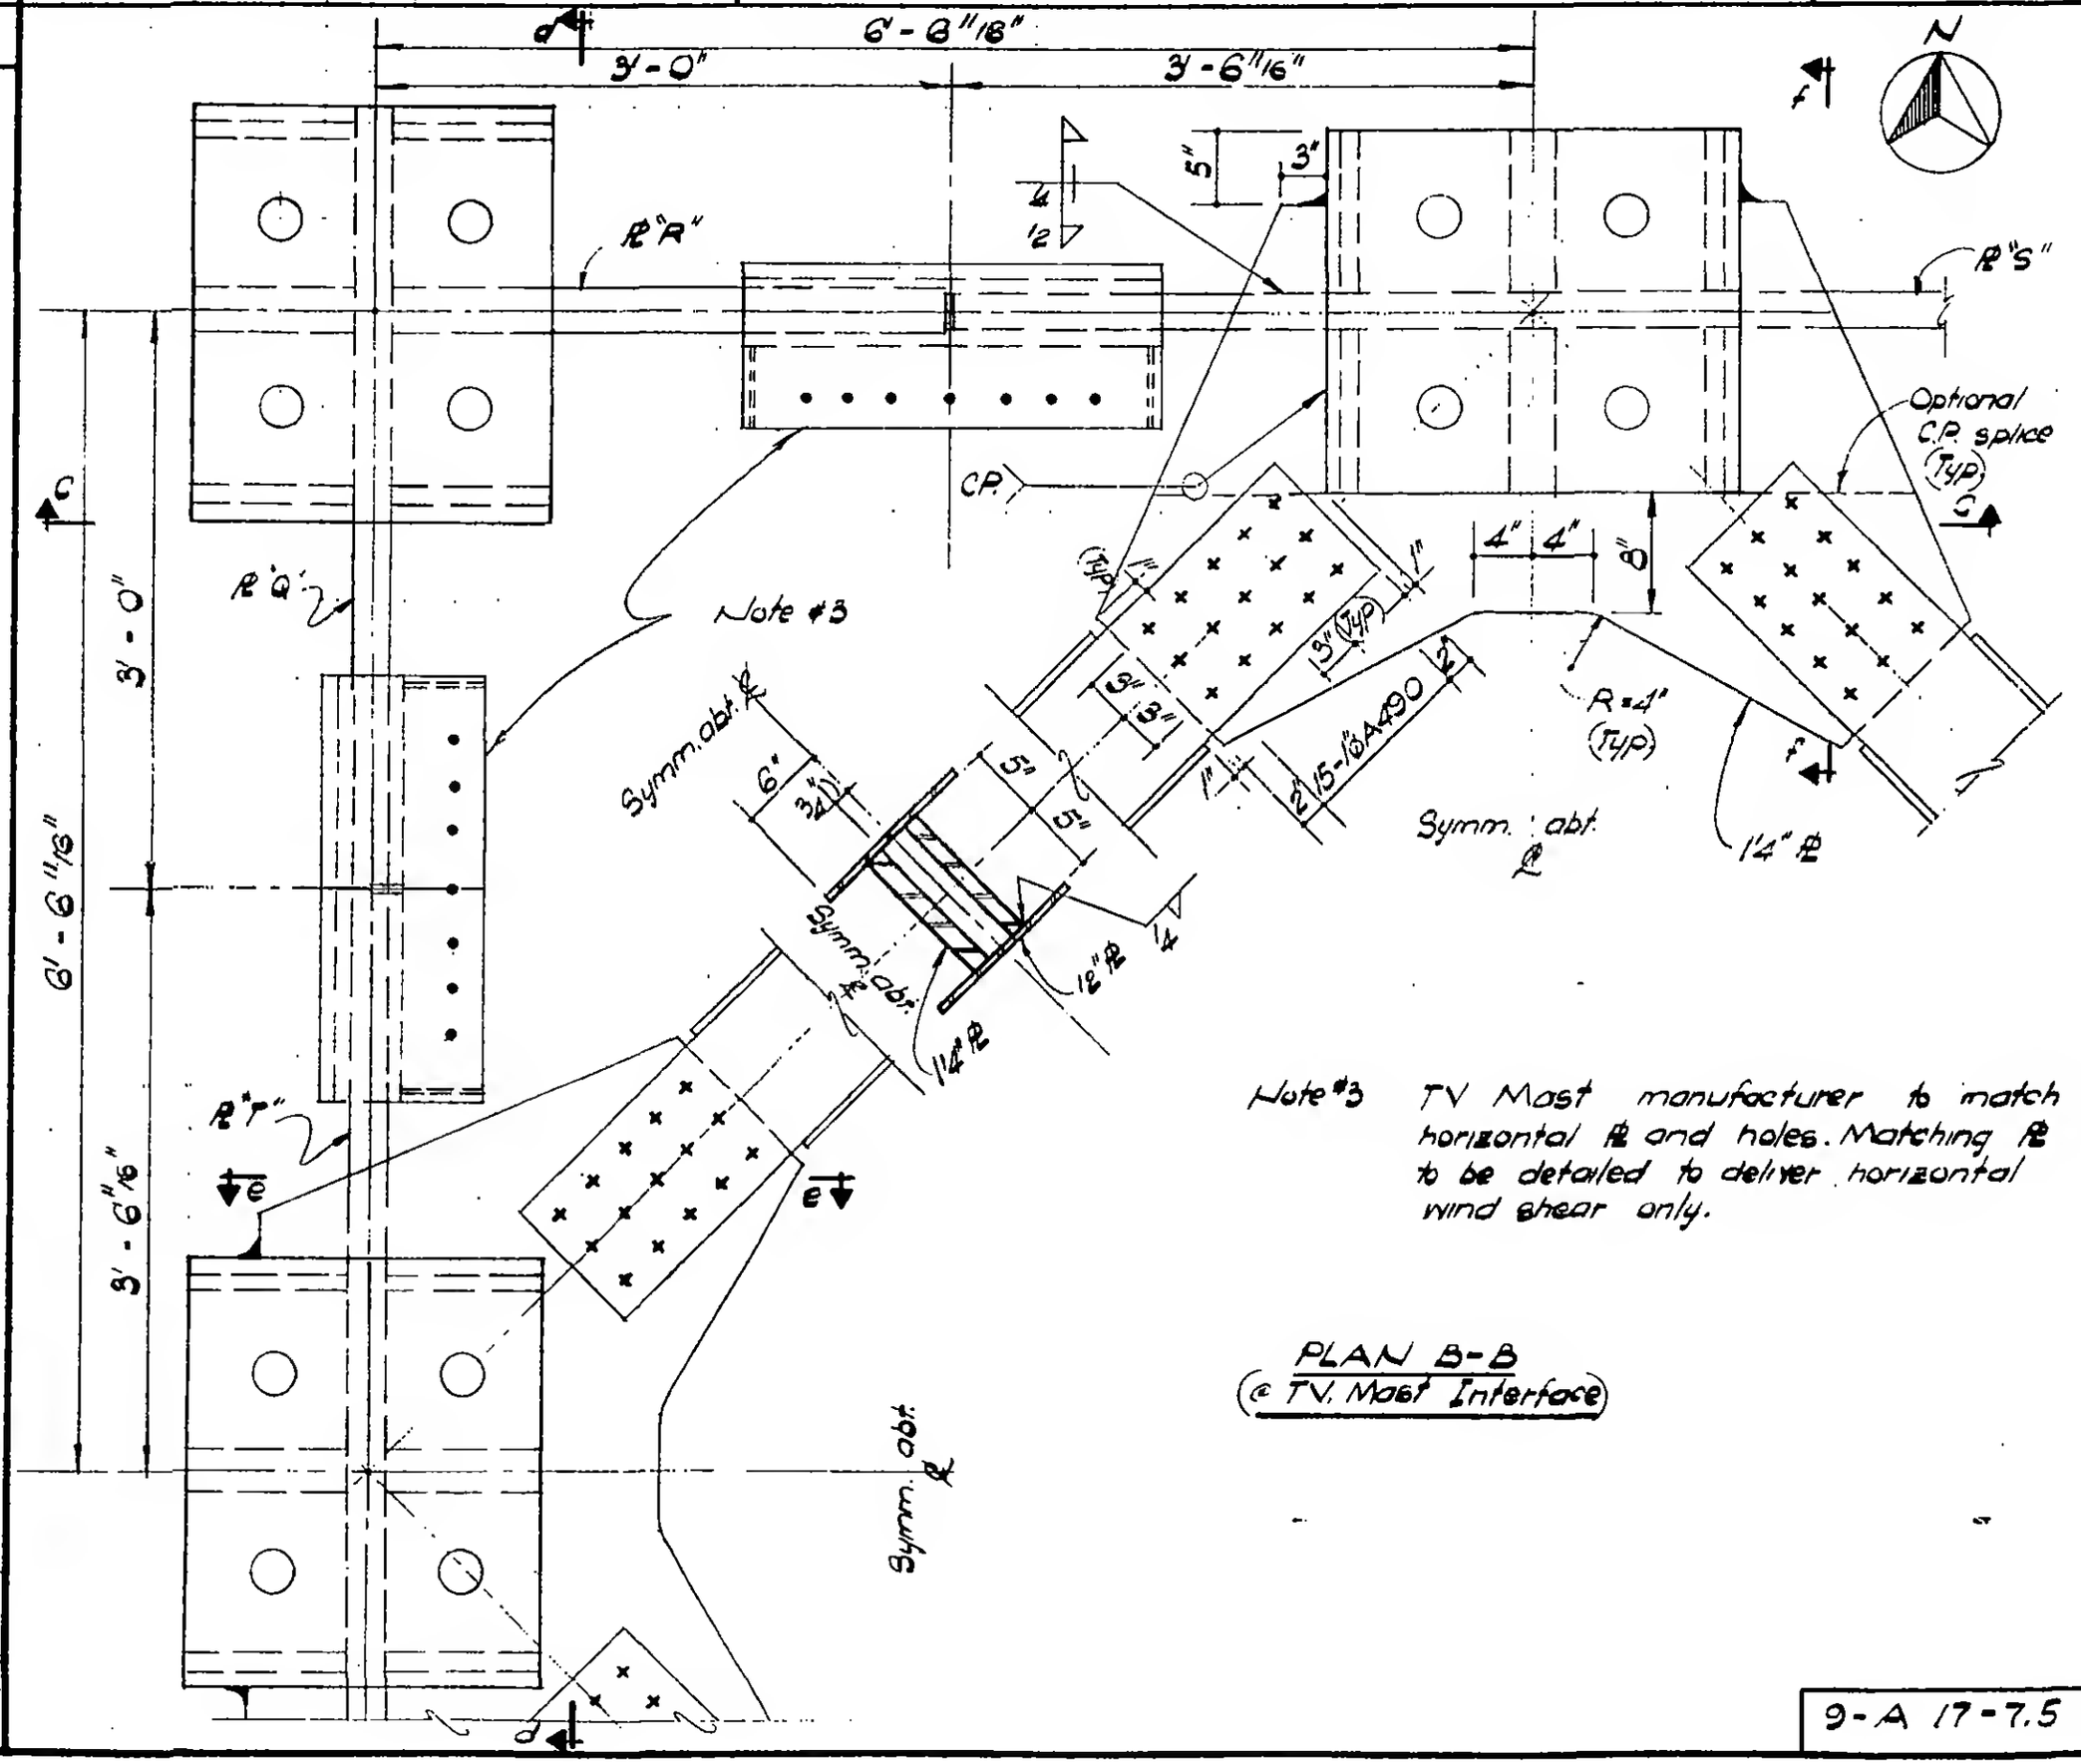

Note #3 TV Mast manufacturer to match horizontal ℄ and holes. Matching ℄ to be detailed to deliver horizontal wind shear only.

PLAN B-B
(@ TV. Mast Interface)

LICENSED PROFESSIONAL ENGINEER — LESLIE E. ROBERTSON — No. 34360 — UNIVERSITY OF THE STATE OF NEW YORK

DESIGNED

DRAWN
W. Clarke

REVIEWED

9-A 17-7.5