
SKILLING, HELLE, CHRISTIANSEN, ROBERTSON — Structural & Civil Engineers

PROJECT THE WORLD TRADE CENTER | TITLE FL 107 - PH CONNECTION DETAILS - PH ROOF | DATE 10 - 12 - 70

REVISIONS

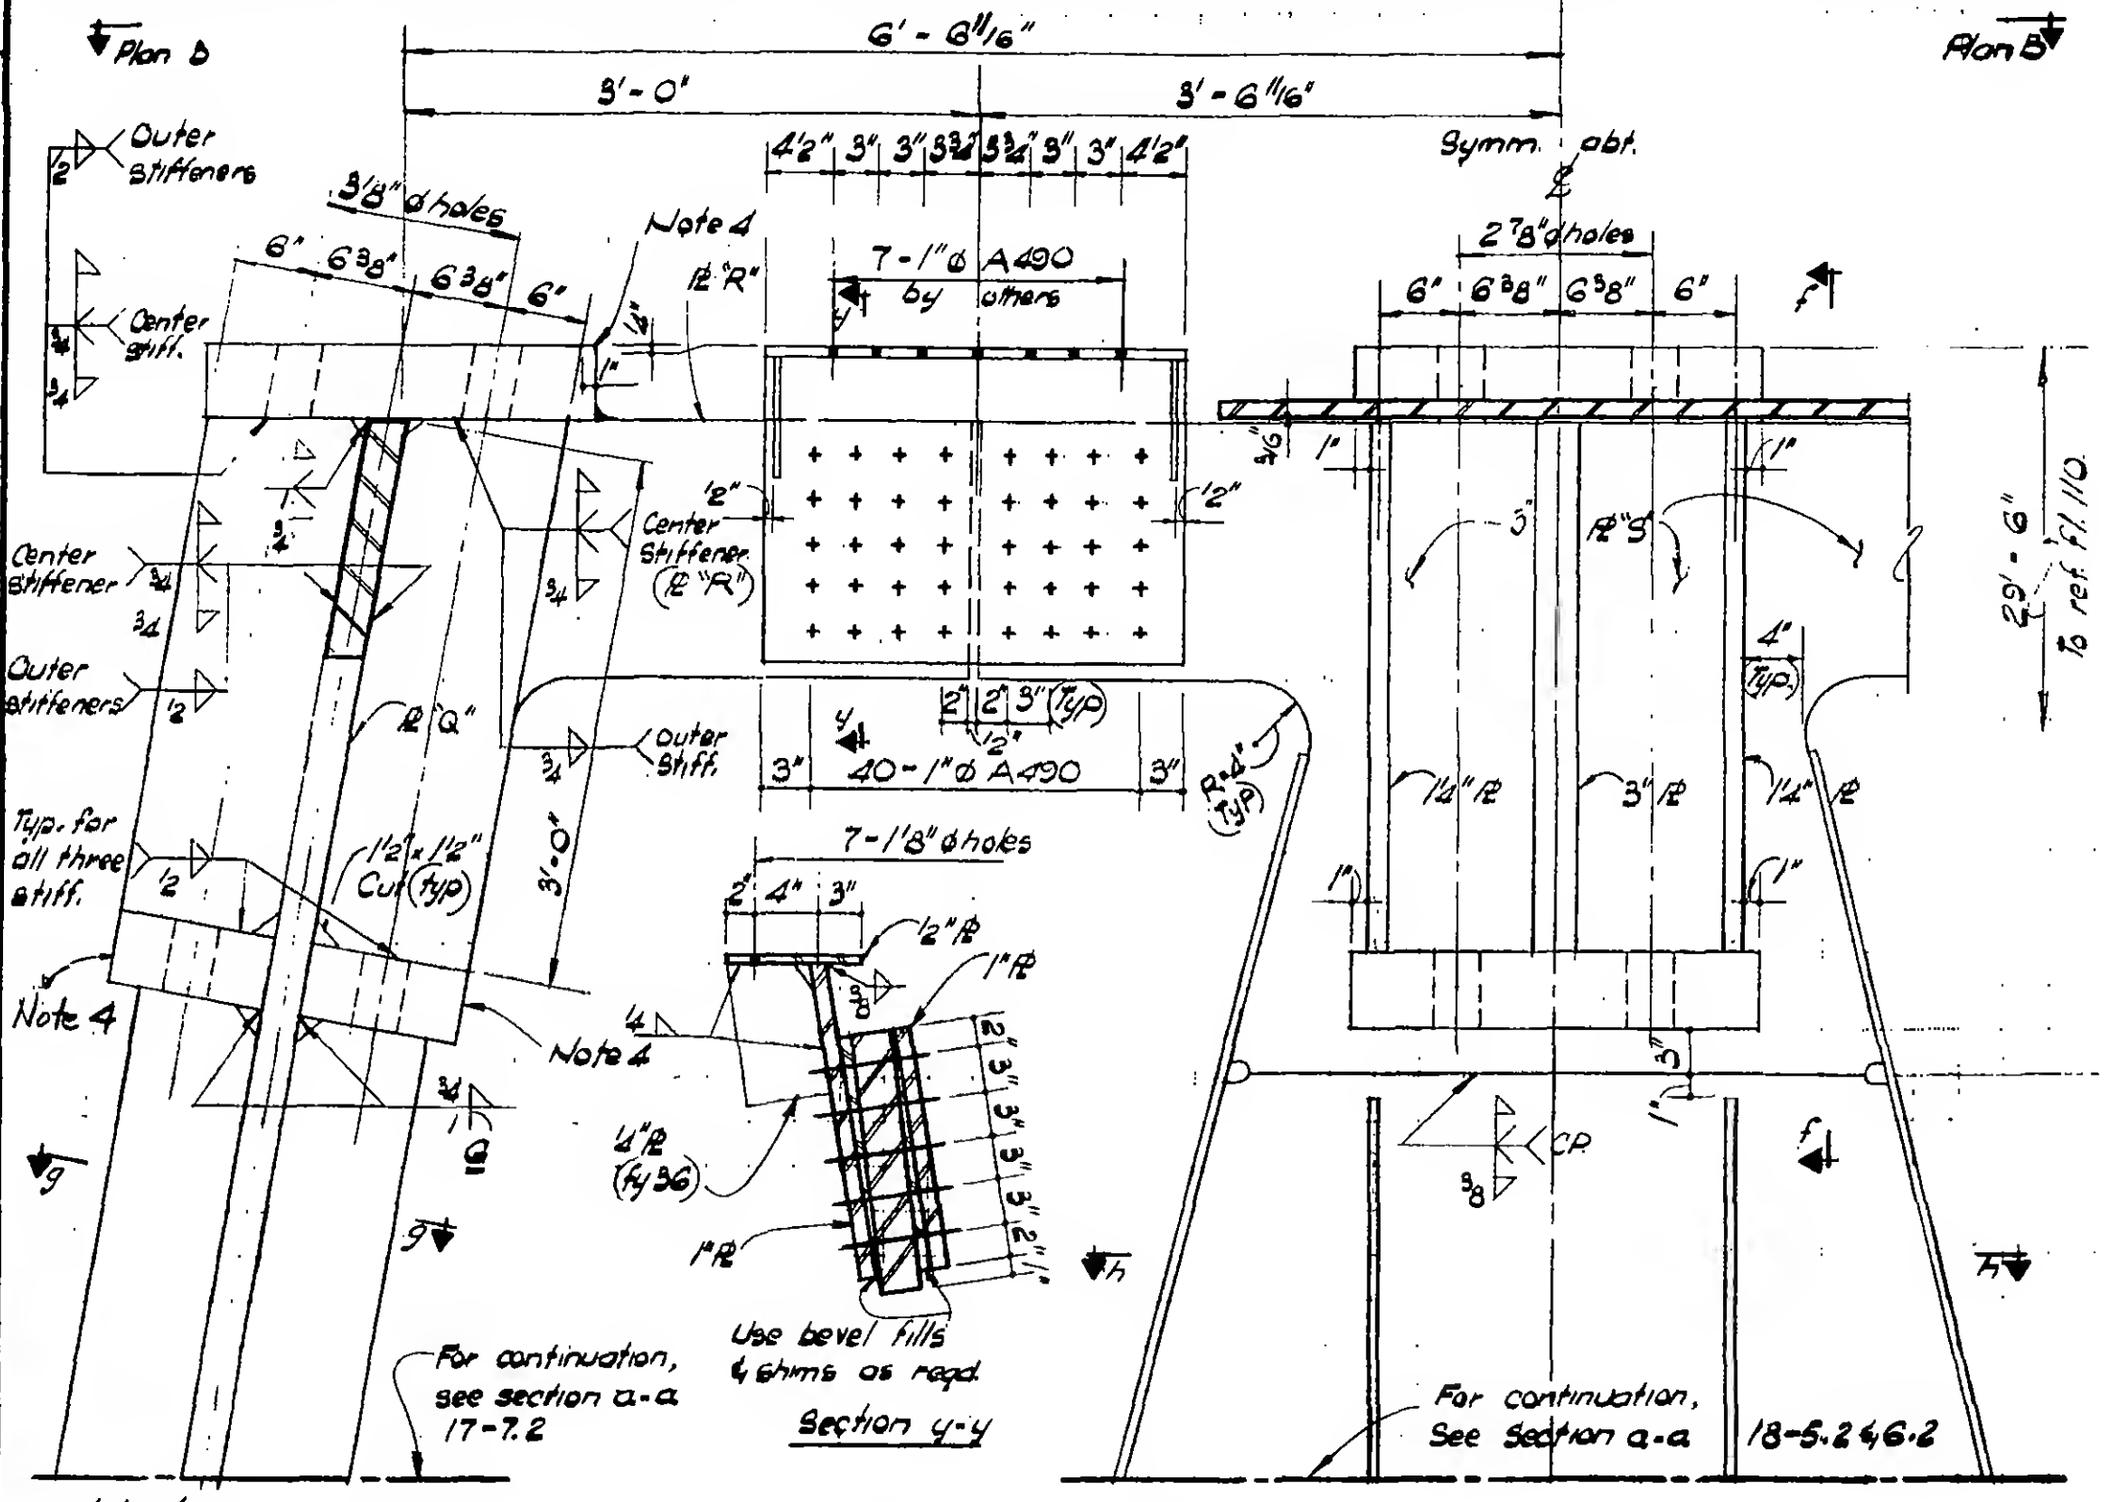

Note 4:
5" Thick stock Ø (fy = 50 ksi) shall be free of gross internal discontinuities. After milling, average thickness shall not be less than 4 1/2".

Section C-C

LICENSED PROFESSIONAL ENGINEER — LESLIE E. ROBERTSON — No. 34360 — UNIVERSITY OF THE STATE OF NEW YORK

DESIGNED

DRAWN W. Clarke

REVIEWED

9 - A 17 - 7.6