SKILLING, HELLE, CHRISTIANSEN, ROBERTSON — Structural & Civil Engineers

PROJECT: THE WORLD TRADE CENTER | TITLE: FL 107 – PH CONNECTION DETAIL - PH ROOF | DATE: 7/10/70

REVISIONS

~~V.010 9/25/70~~
7/10/70

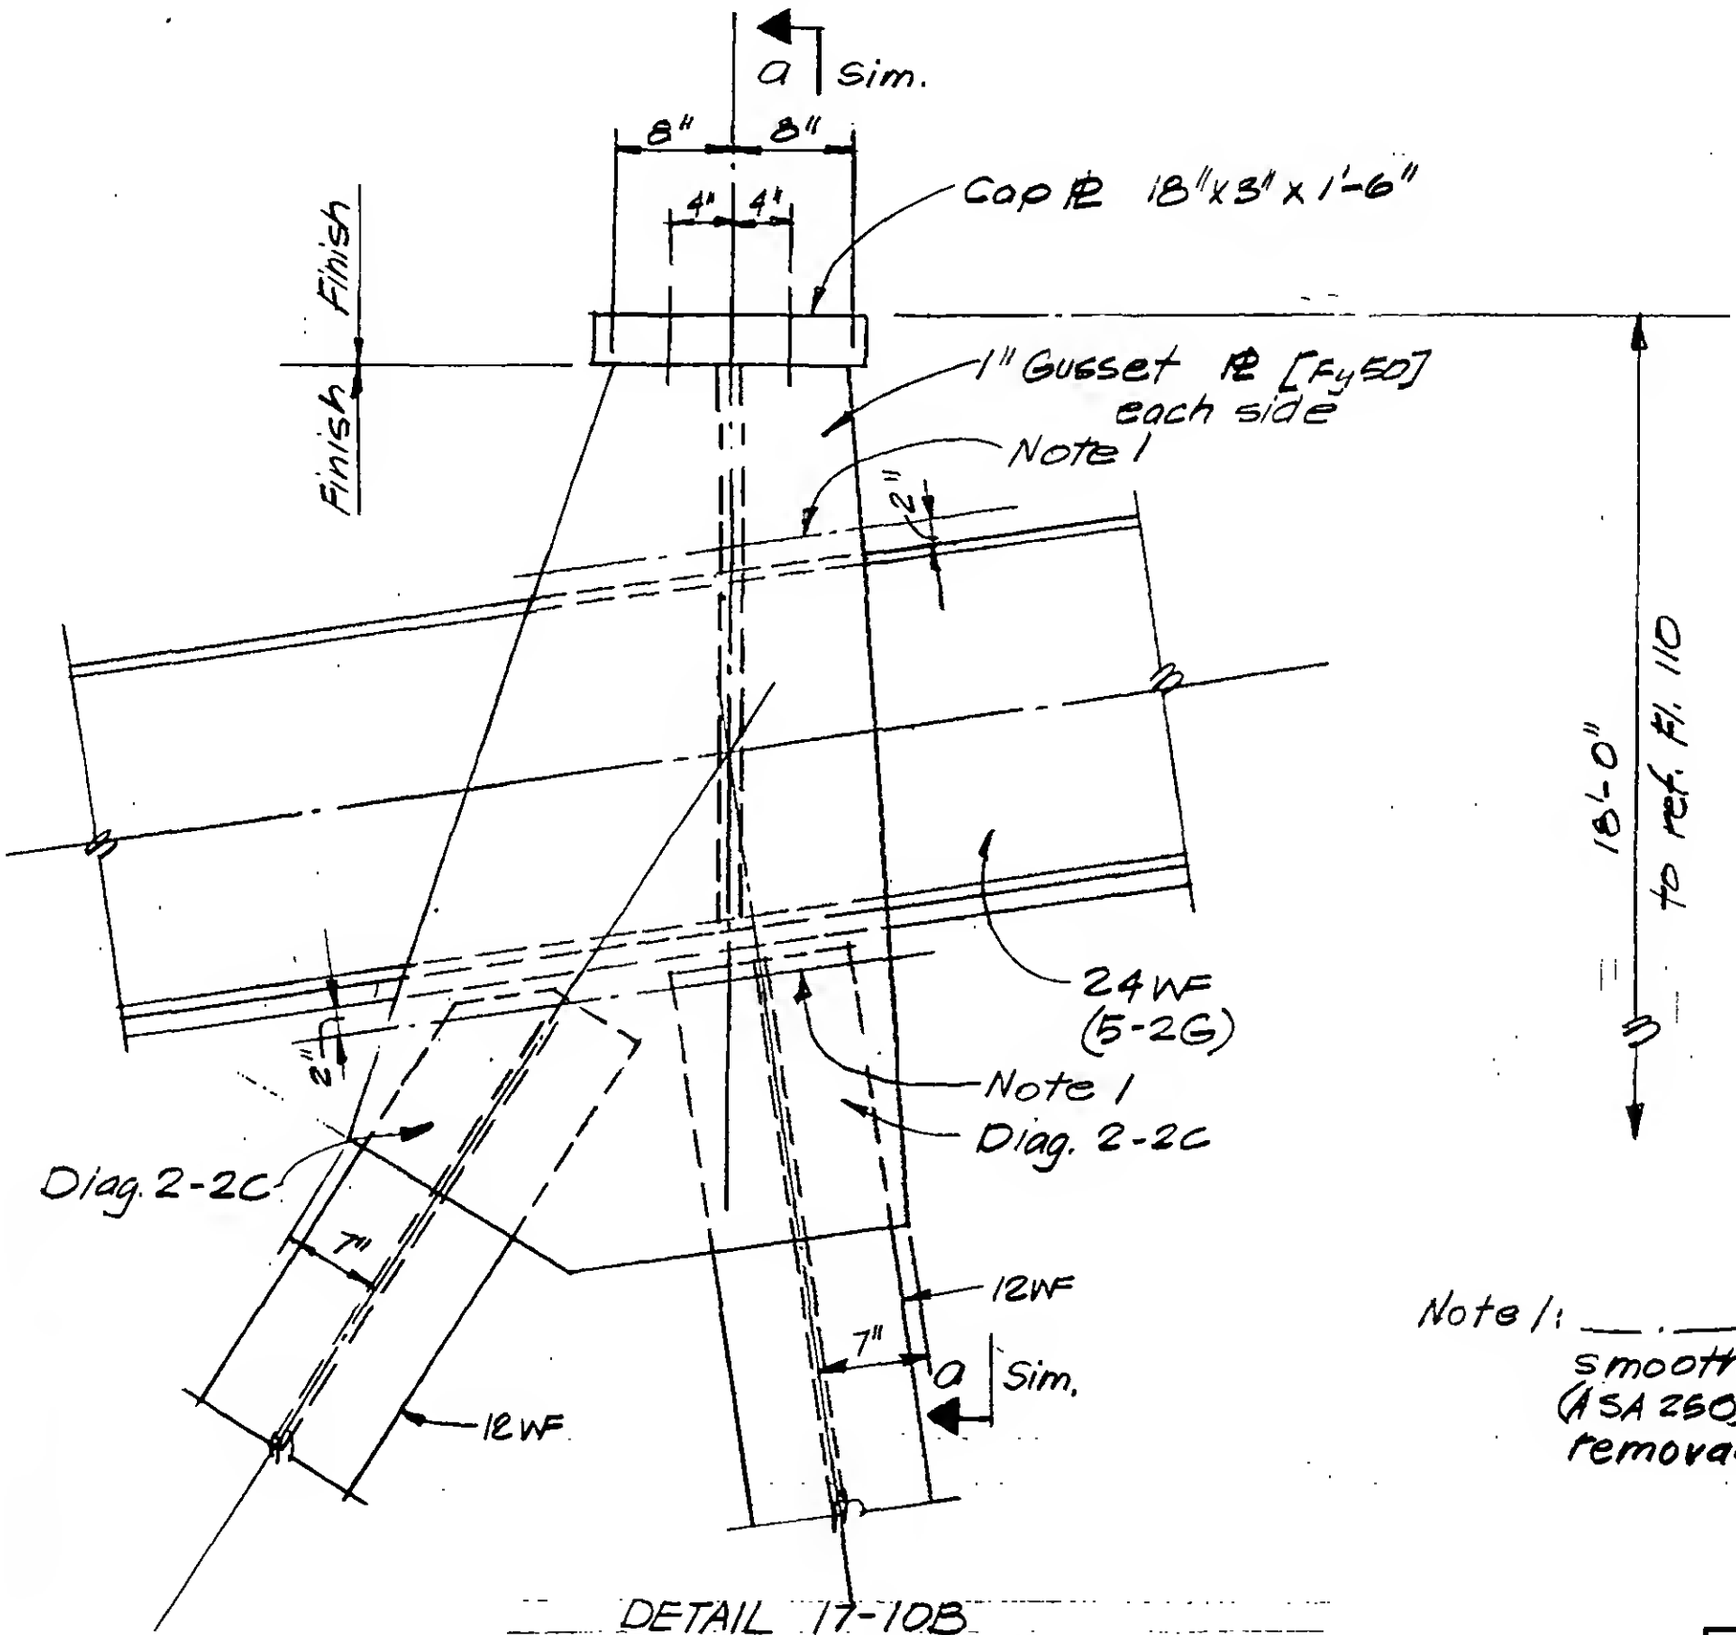

Note 1: ——.——.—— Indicates smooth notch-free (ASA 250) cut following removal of derrick.

DETAIL 17-10B

LICENSED PROFESSIONAL ENGINEER LESLIE E. ROBERTSON No 34360 UNIVERSITY OF THE STATE OF NEW YORK

DESIGNED Brewer
DRAWN P. Ozeki
REVIEWED

9-AB 17-10.2