
SKILLING, HELLE, CHRISTIANSEN, ROBERTSON — Structural & Civil Engineers

PROJECT: THE WORLD TRADE CENTER | TITLE: FLOOR 107-PH CONNECTION DETAILS-LINES 004&005 | DATE: 4-1-70

REVISIONS

6-16-70
7-13-70
12-14-70

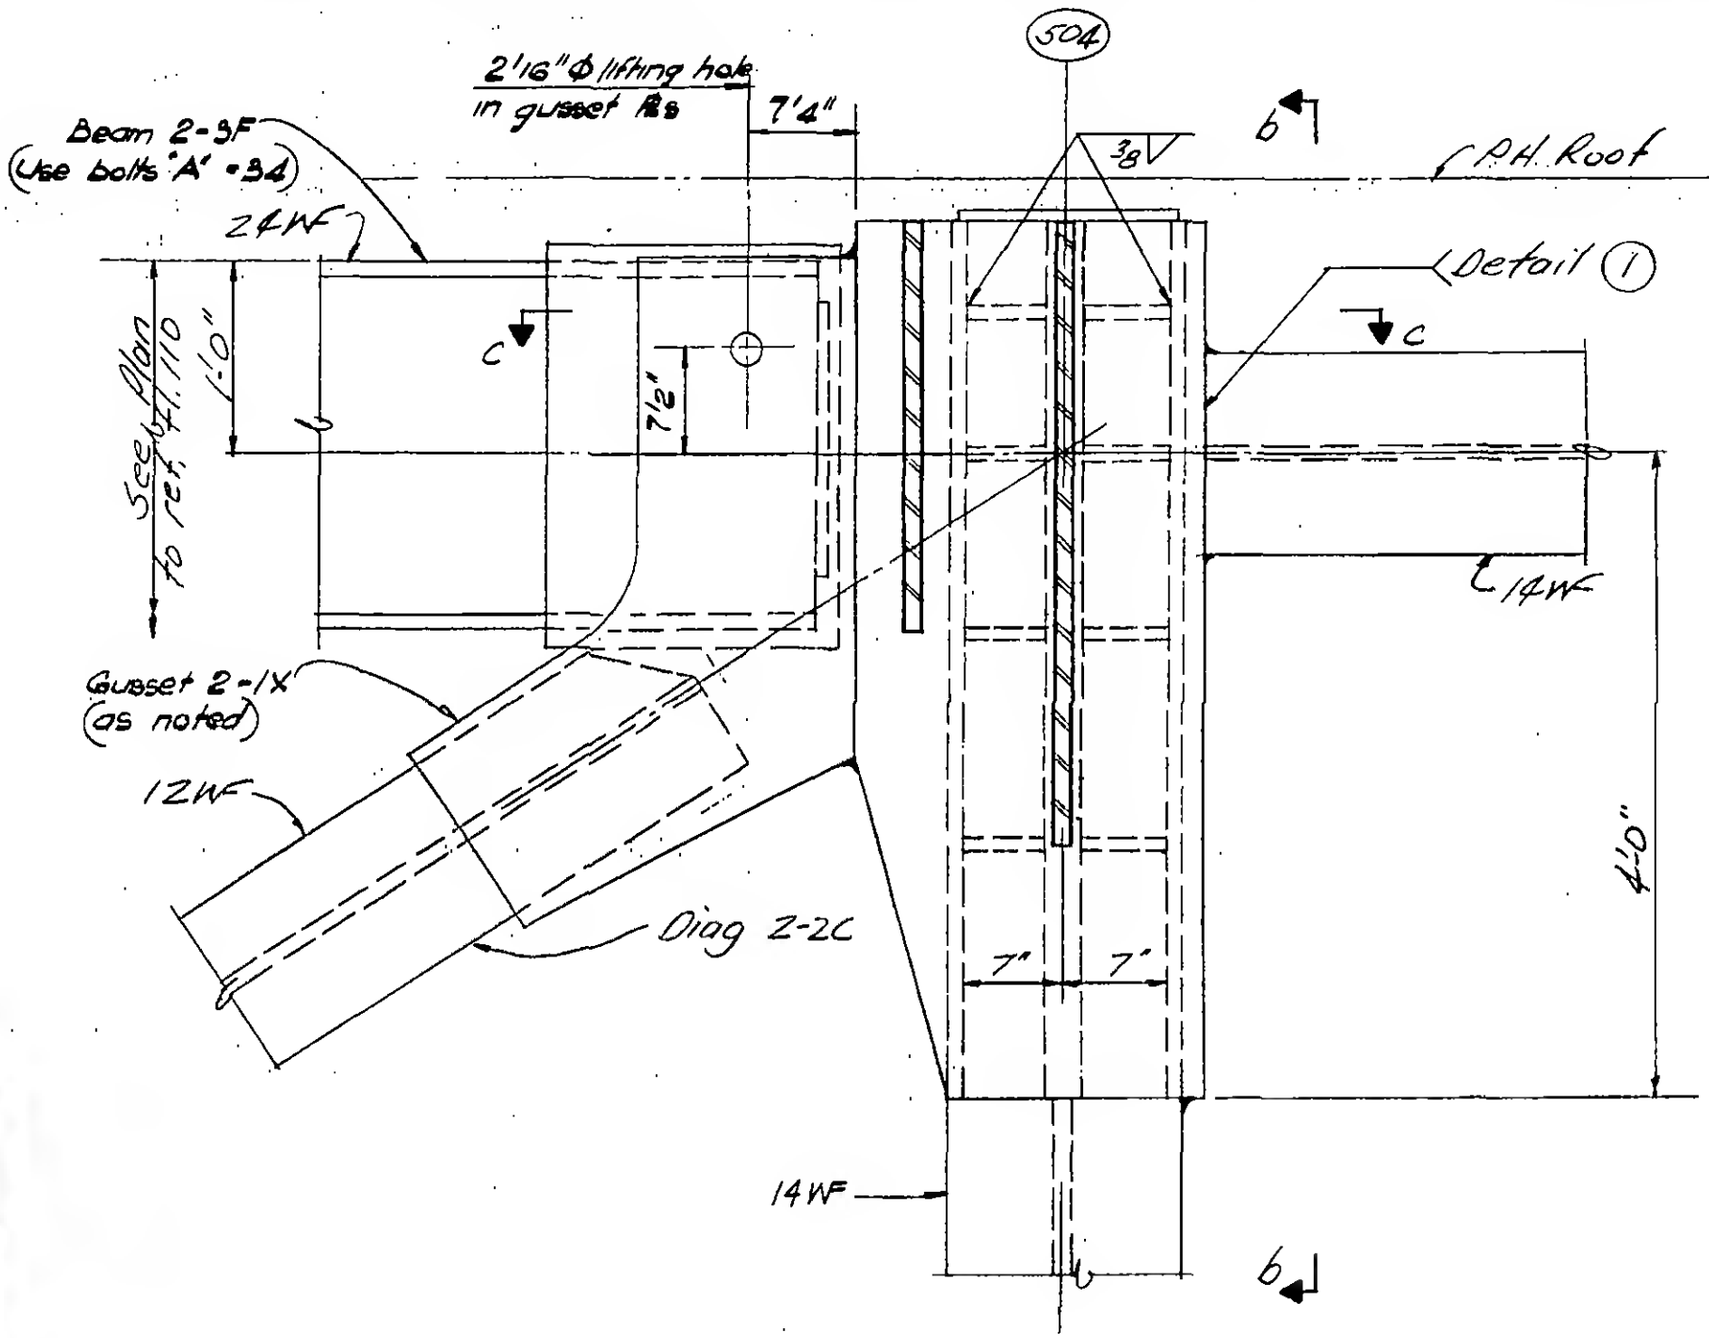

Section a-a

Detail 18-1A & 18-1W

LICENSED PROFESSIONAL ENGINEER — LESLIE E. ROBERTSON — No. 34960 — UNIVERSITY OF THE STATE OF NEW YORK

DESIGNED A. Gross
DRAWN J. Adams
REVIEWED E. Drakos

9-AB18-1.2