SKILLING, HELLE, CHRISTIANSEN, ROBERTSON — Structural & Civil Engineers

PROJECT: THE WORLD TRADE CENTER | TITLE: Fl 107 - PH. CONNECTION DETAILS - LINES 04 & 05 | DATE: 4-1-70

REVISIONS

5/27/70

8/3/70

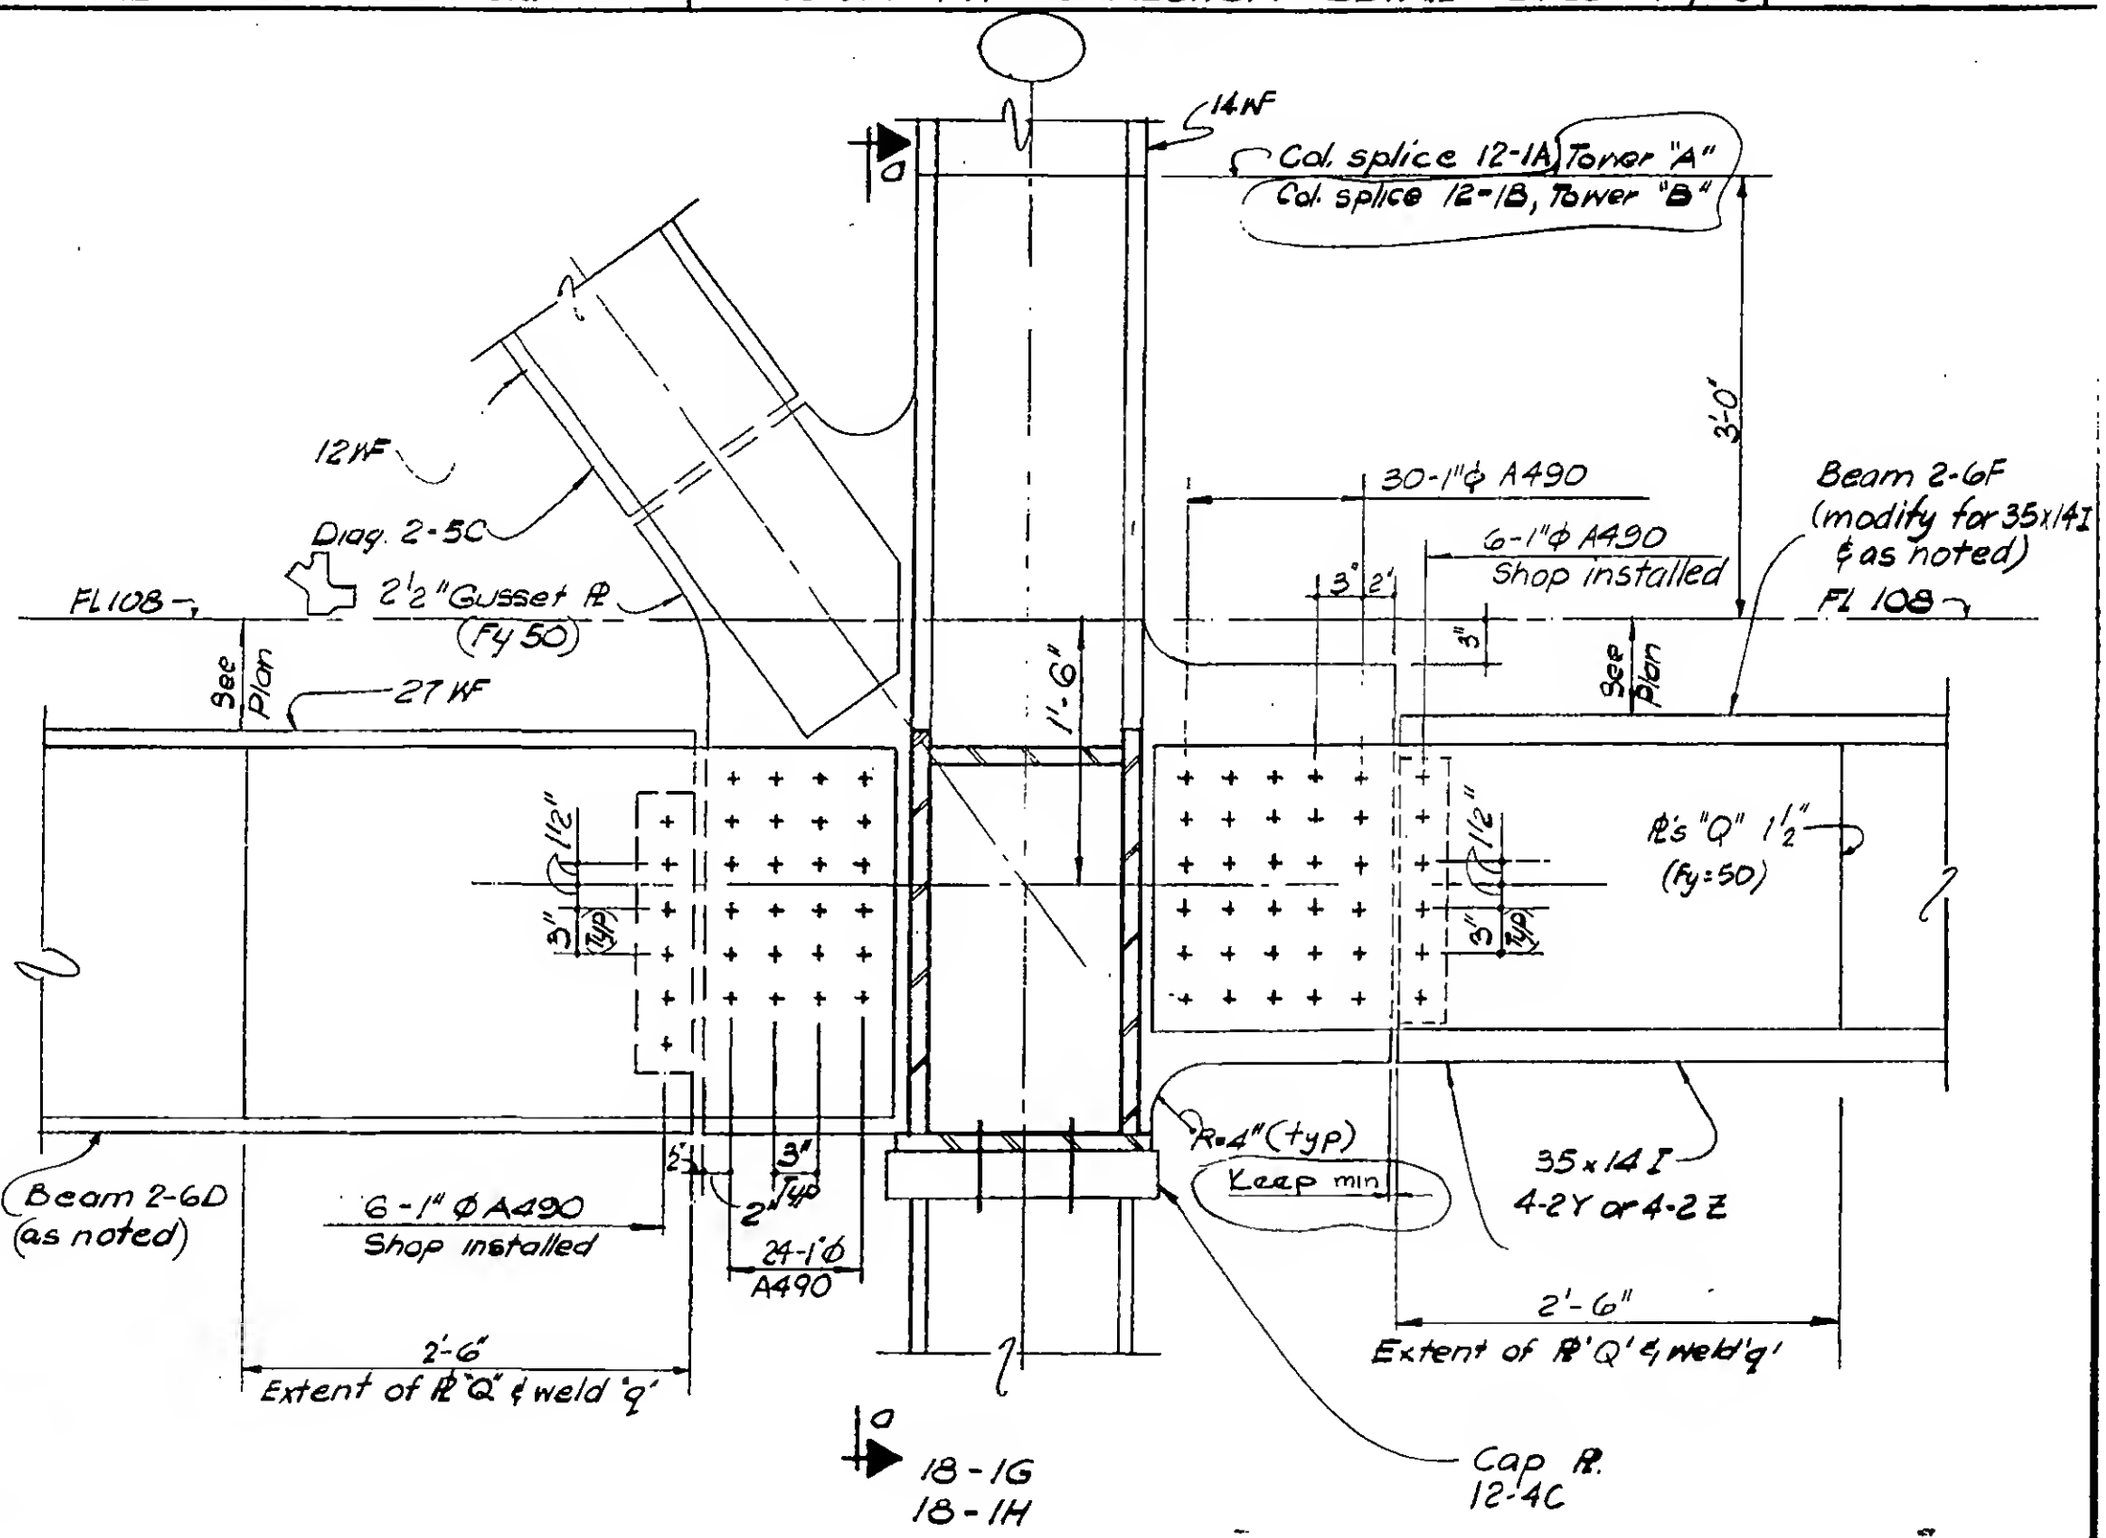

Section b-b

LICENSED PROFESSIONAL ENGINEER — LESLIE E. ROBERTSON — No. 34360 — UNIVERSITY OF THE STATE OF NEW YORK

DESIGNED N. Vosr

DRAWN W. Clarke

REVIEWED E. Drakos

9-AB18-1.11