SKILLING, HELLE, CHRISTIANSEN, ROBERTSON — Structural & Civil Engineers

PROJECT THE WORLD TRADE CENTER | TITLE FL 107 - PH CONNECTION DETAILS-LINES 004 & 005 | DATE 6-16-70

REVISIONS

12/14/70

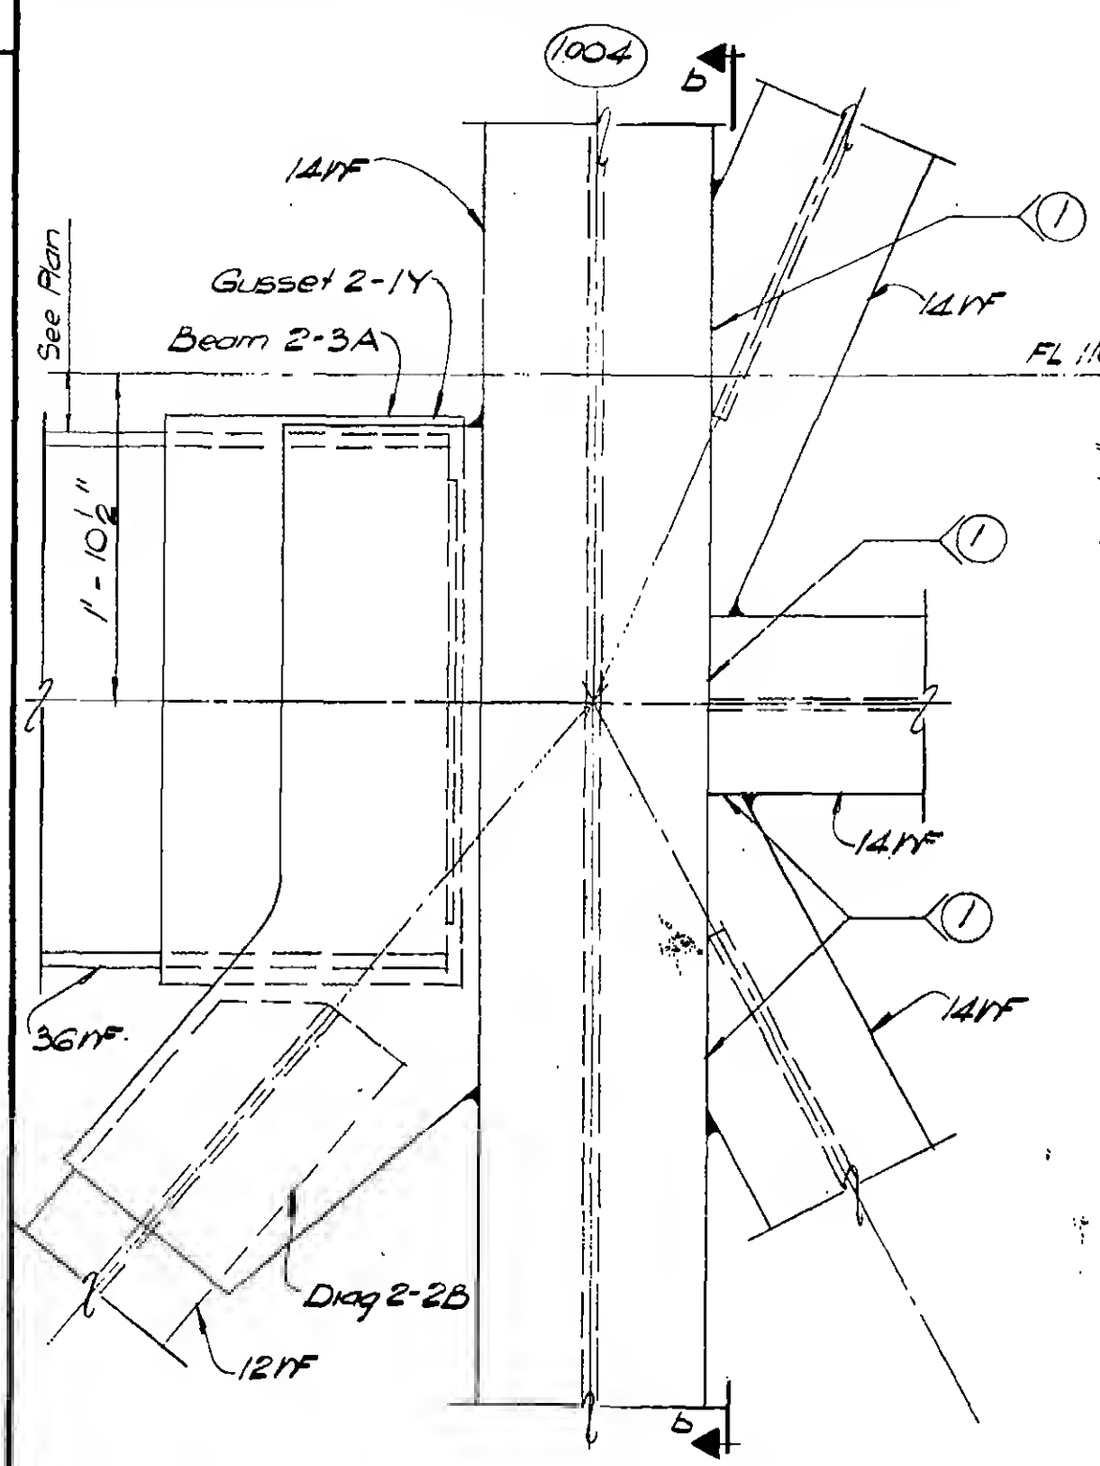

Section a-a

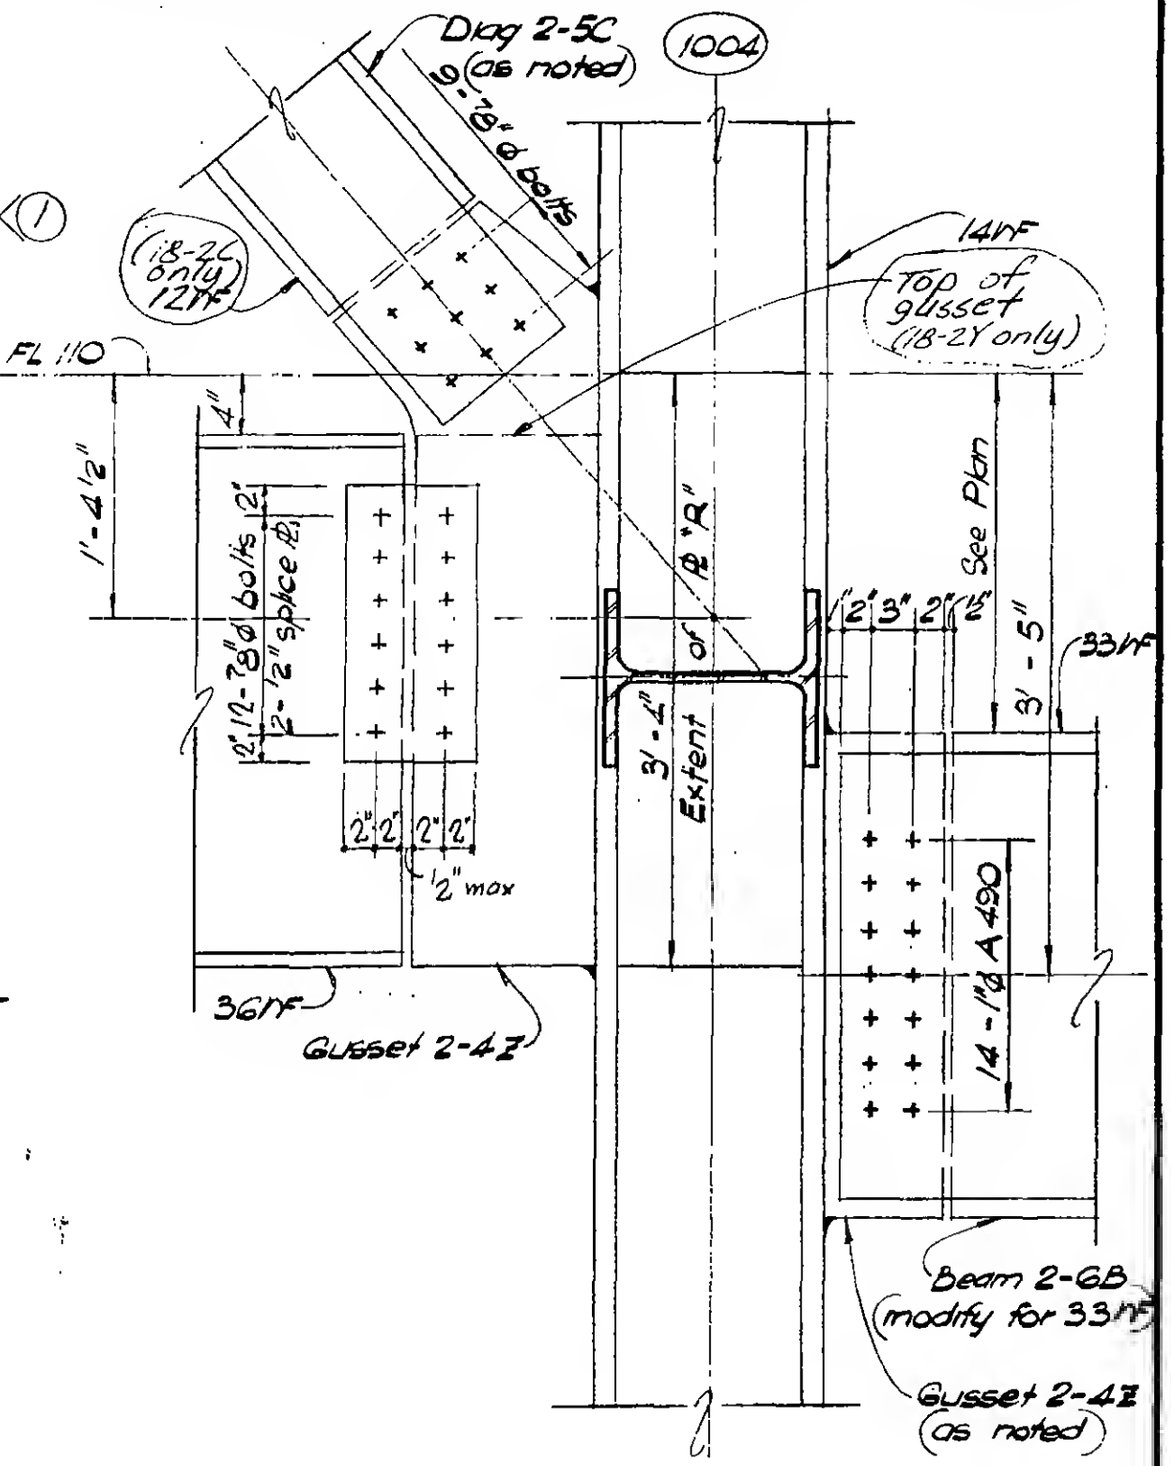

Section b-b

LICENSED PROFESSIONAL ENGINEER — LESLIE E. ROBERTSON — No 34360 — UNIVERSITY OF THE STATE OF NEW YORK

DESIGNED A. Gun

DRAWN W. Clarke

REVIEWED E. Ovakos

DETAIL 18-2C (& 18-2Y)

9-AB18-2.7