SKILLING, HELLE, CHRISTIANSEN, ROBERTSON — Structural & Civil Engineers


PROJECT THE WORLD TRADE CENTER | TITLE FL 107 - PH CONNECTION DETAILS - LINES 04 & 05 | DATE 4 - 1 - 70

REVISIONS

7 - 10 - 70

~~7 - 25 - 70~~

7 - 10 - 70

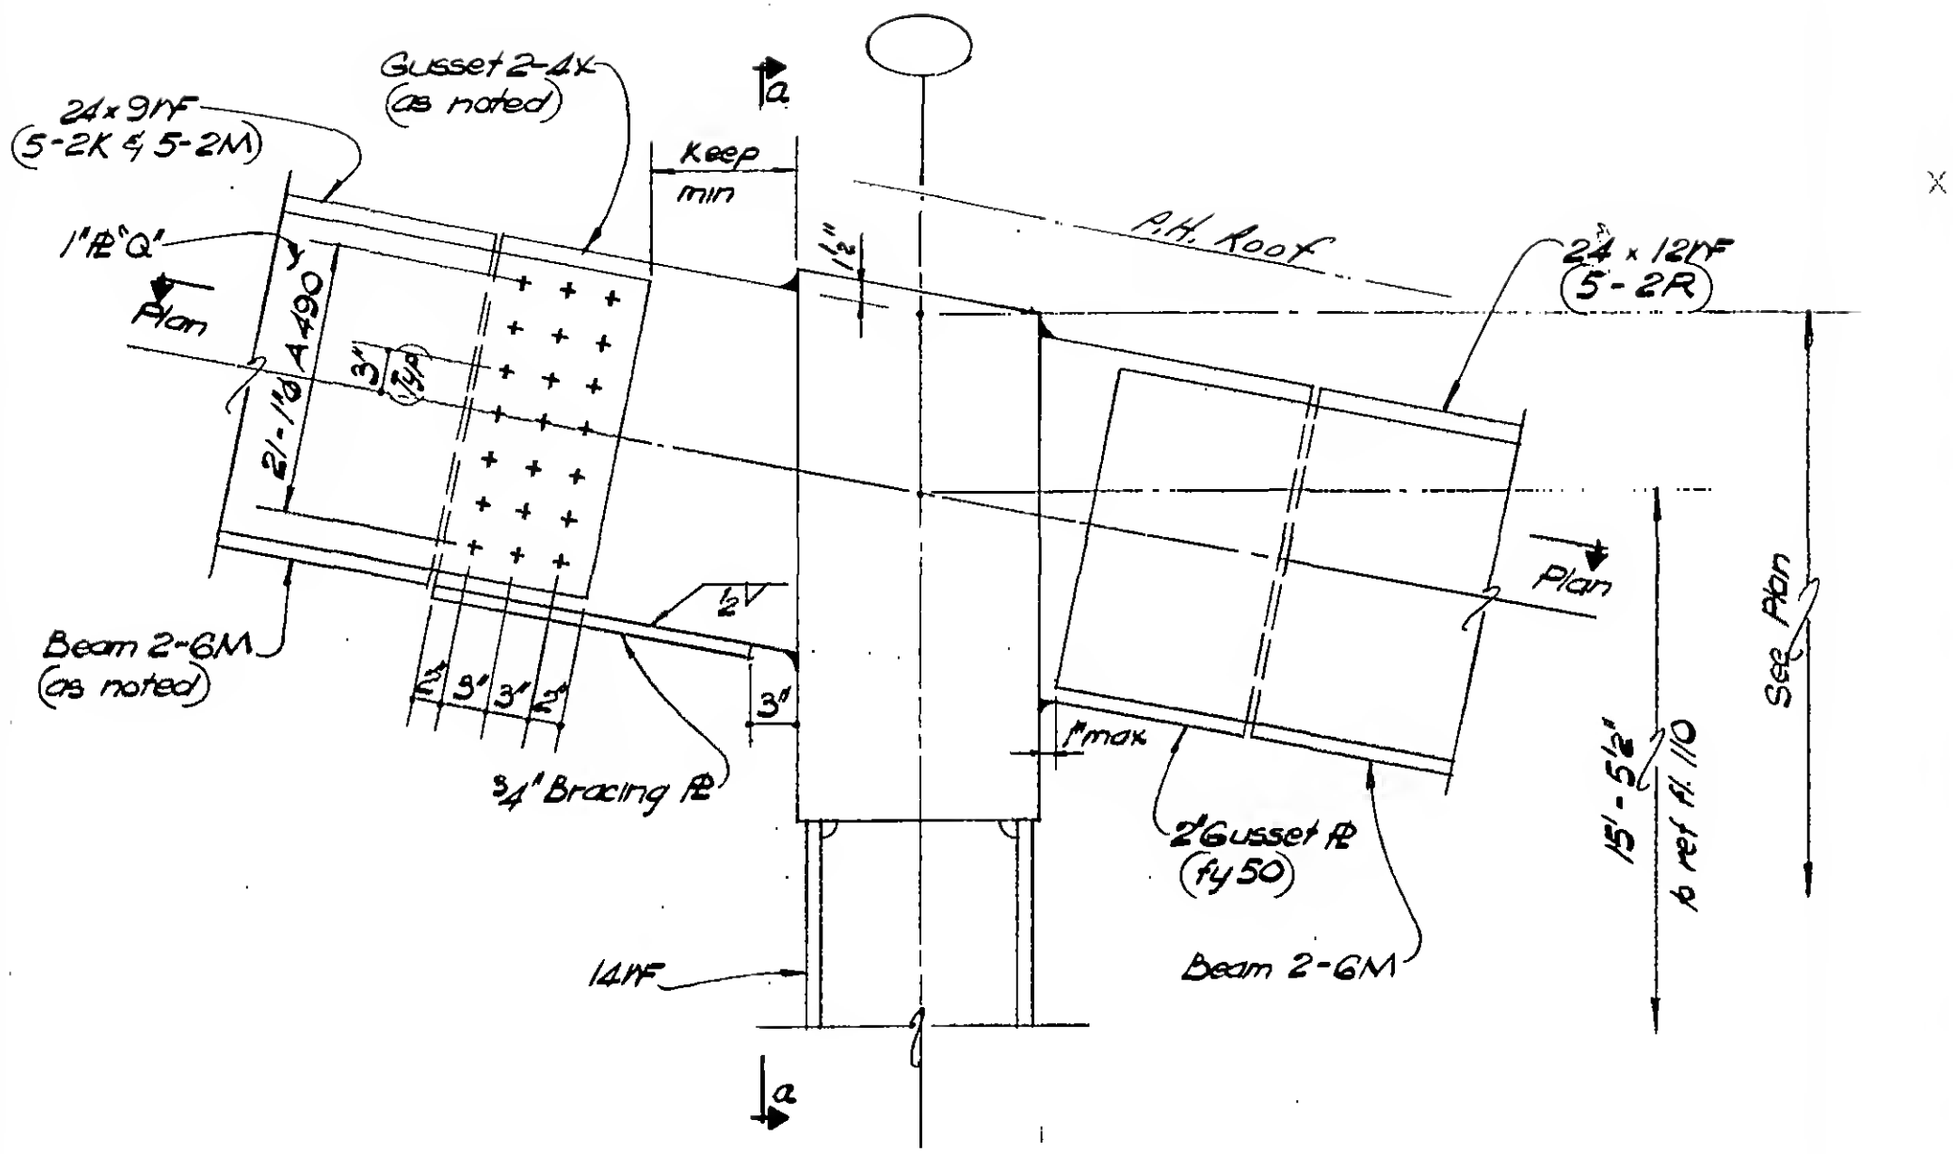

Section b-b

LICENSED PROFESSIONAL ENGINEER — LESLIE E. ROBERTSON — No. 34960 — UNIVERSITY OF THE STATE OF NEW YORK

16

DESIGNED

DRAWN W. Clarke

REVIEWED E. Orakos

9 - AB18 - 3.3