
SKILLING, HELLE, CHRISTIANSEN, ROBERTSON — Structural & Civil Engineers

PROJECT THE WORLD TRADE CENTER | TITLE FL 110 - PH CONNECTION DETAILS - LINES 04 & 05 | DATE 4-1-70

REVISIONS

7.10-70

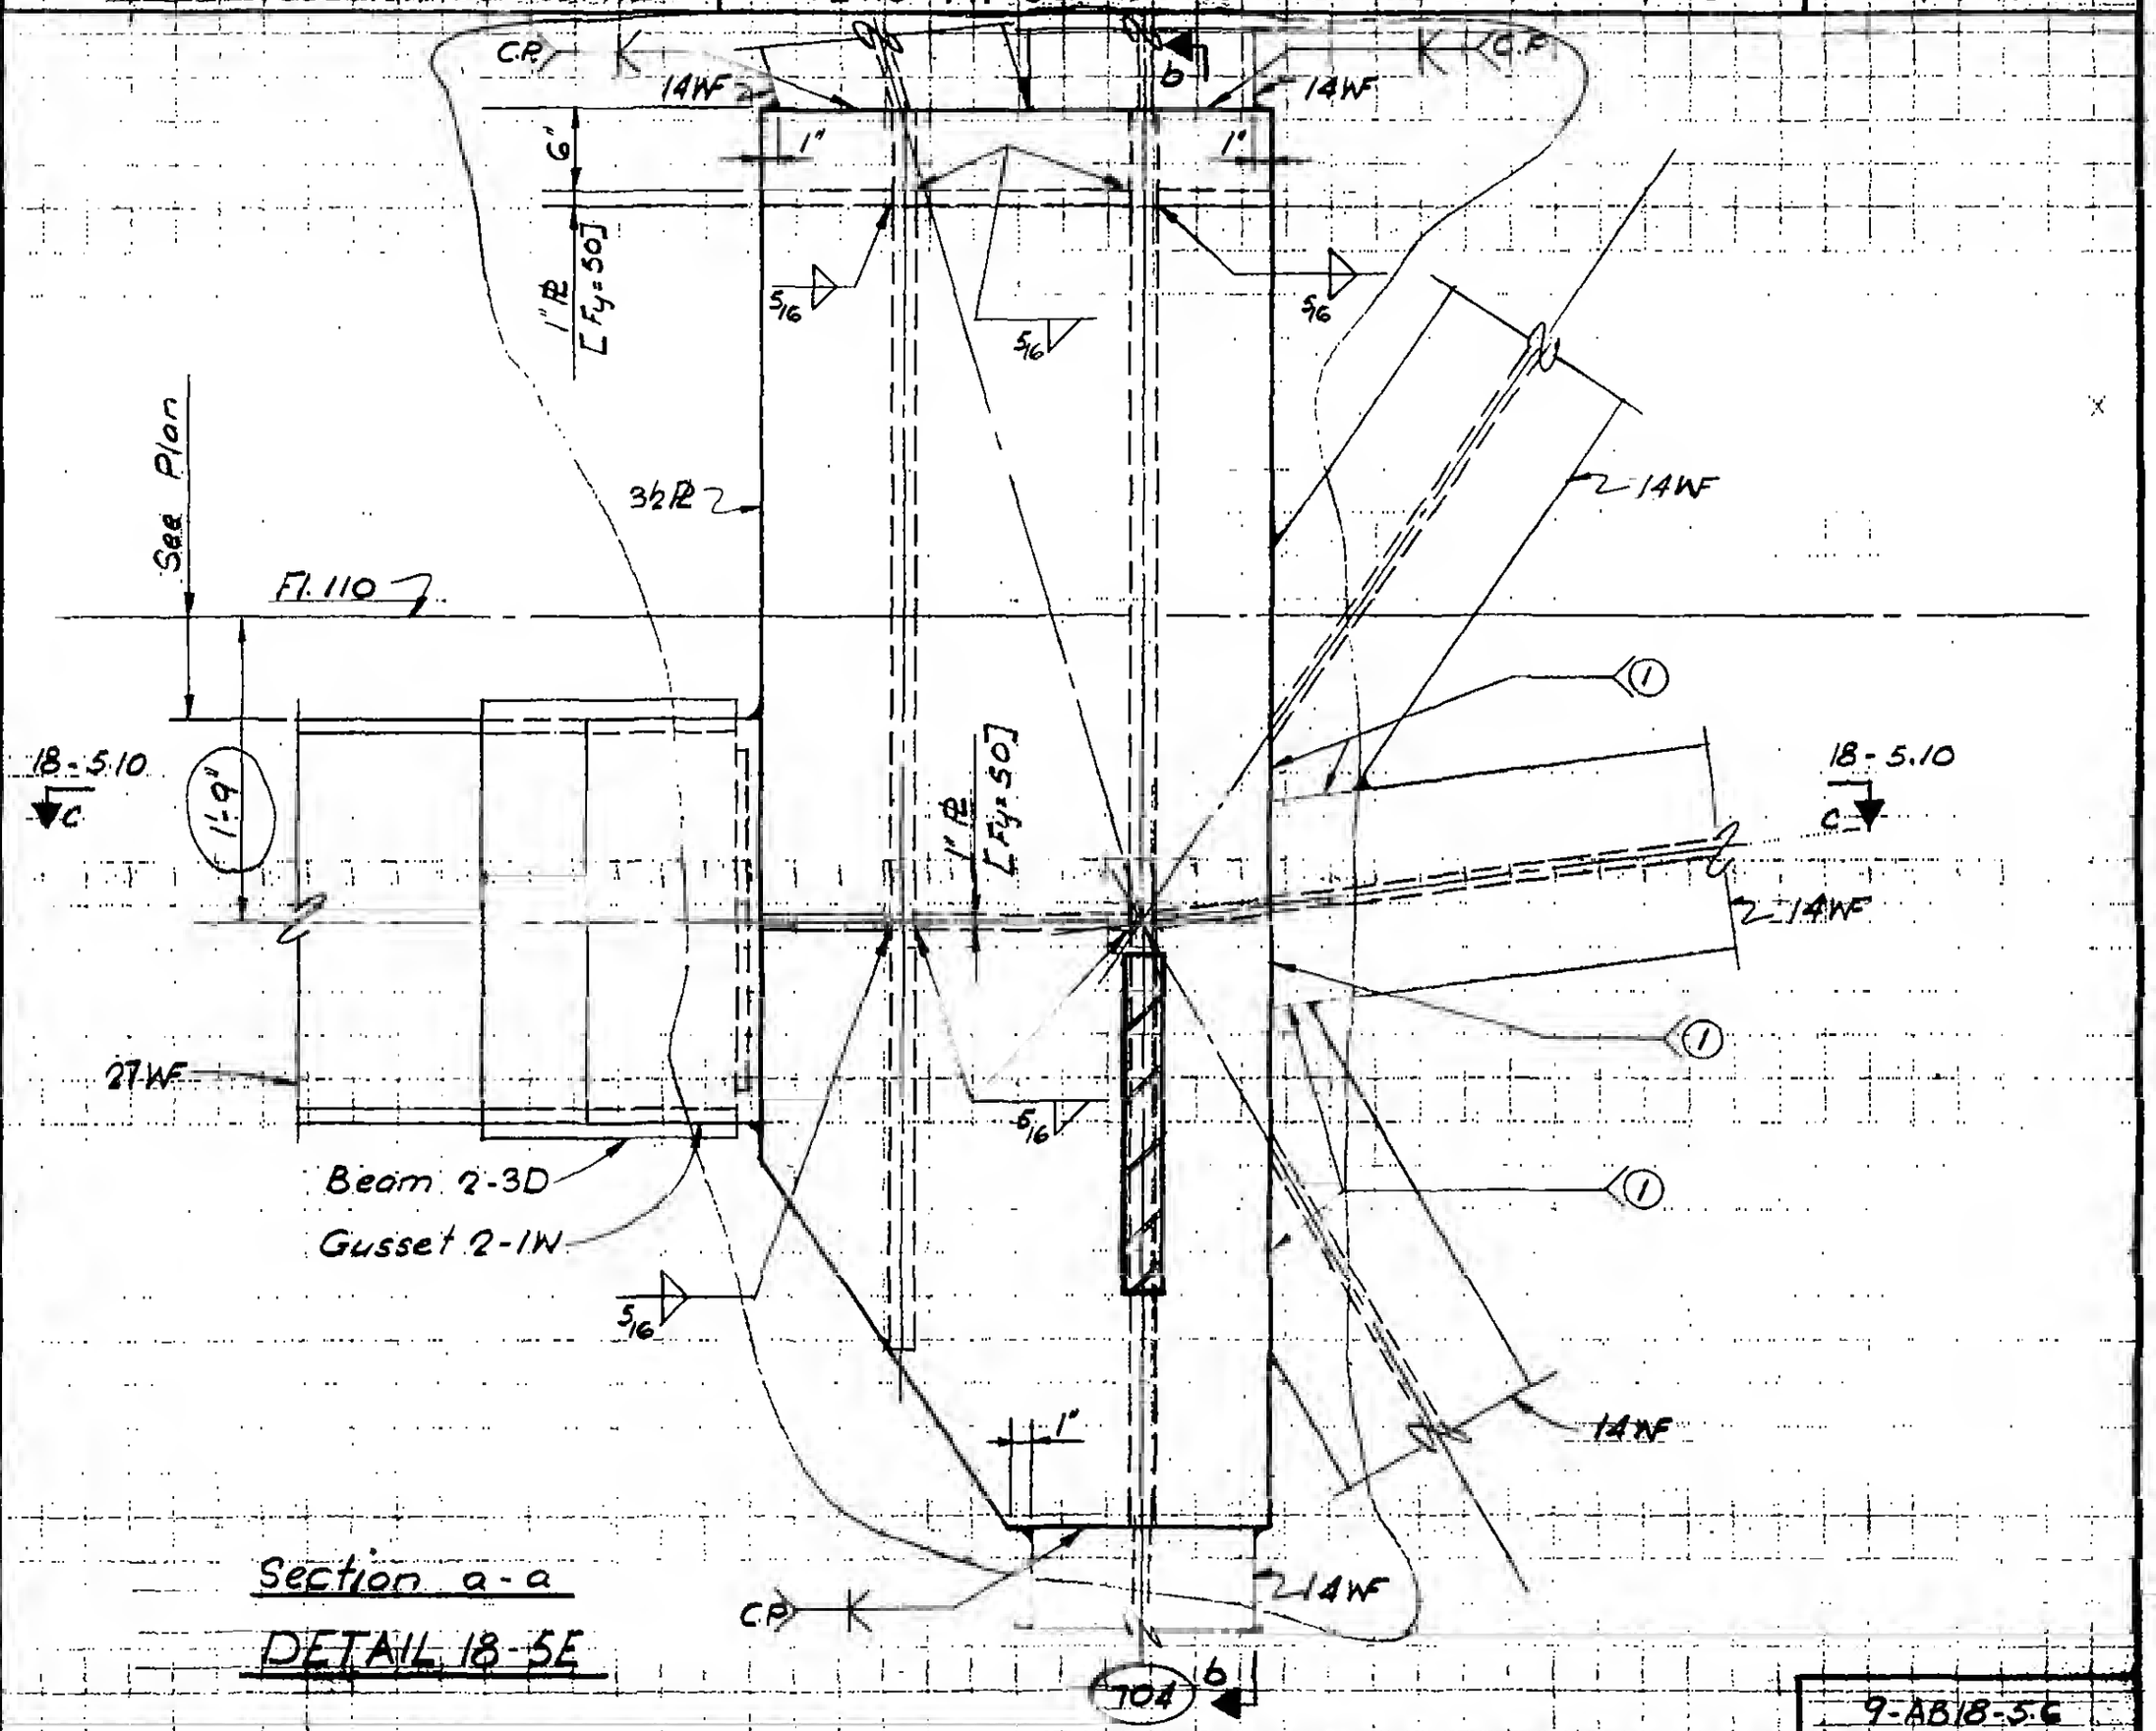

Section a-a

DETAIL 18-5E

LICENSED PROFESSIONAL ENGINEER
LESLIE E. ROBERTSON
No. 34360
UNIVERSITY OF THE STATE OF NEW YORK

23

SIGNED

DRAWN
T. Torrelonge

REVIEWED

9-AB18-5.6