SKILLING, HELLE, CHRISTIANSEN, ROBERTSON — Structural & Civil Engineers

PROJECT: THE WORLD TRADE CENTER | TITLE: FL 107 - PH CONNECTION DETAILS - LINES 04 & 05 | DATE: 4-1-70

REVISIONS

7-10-70

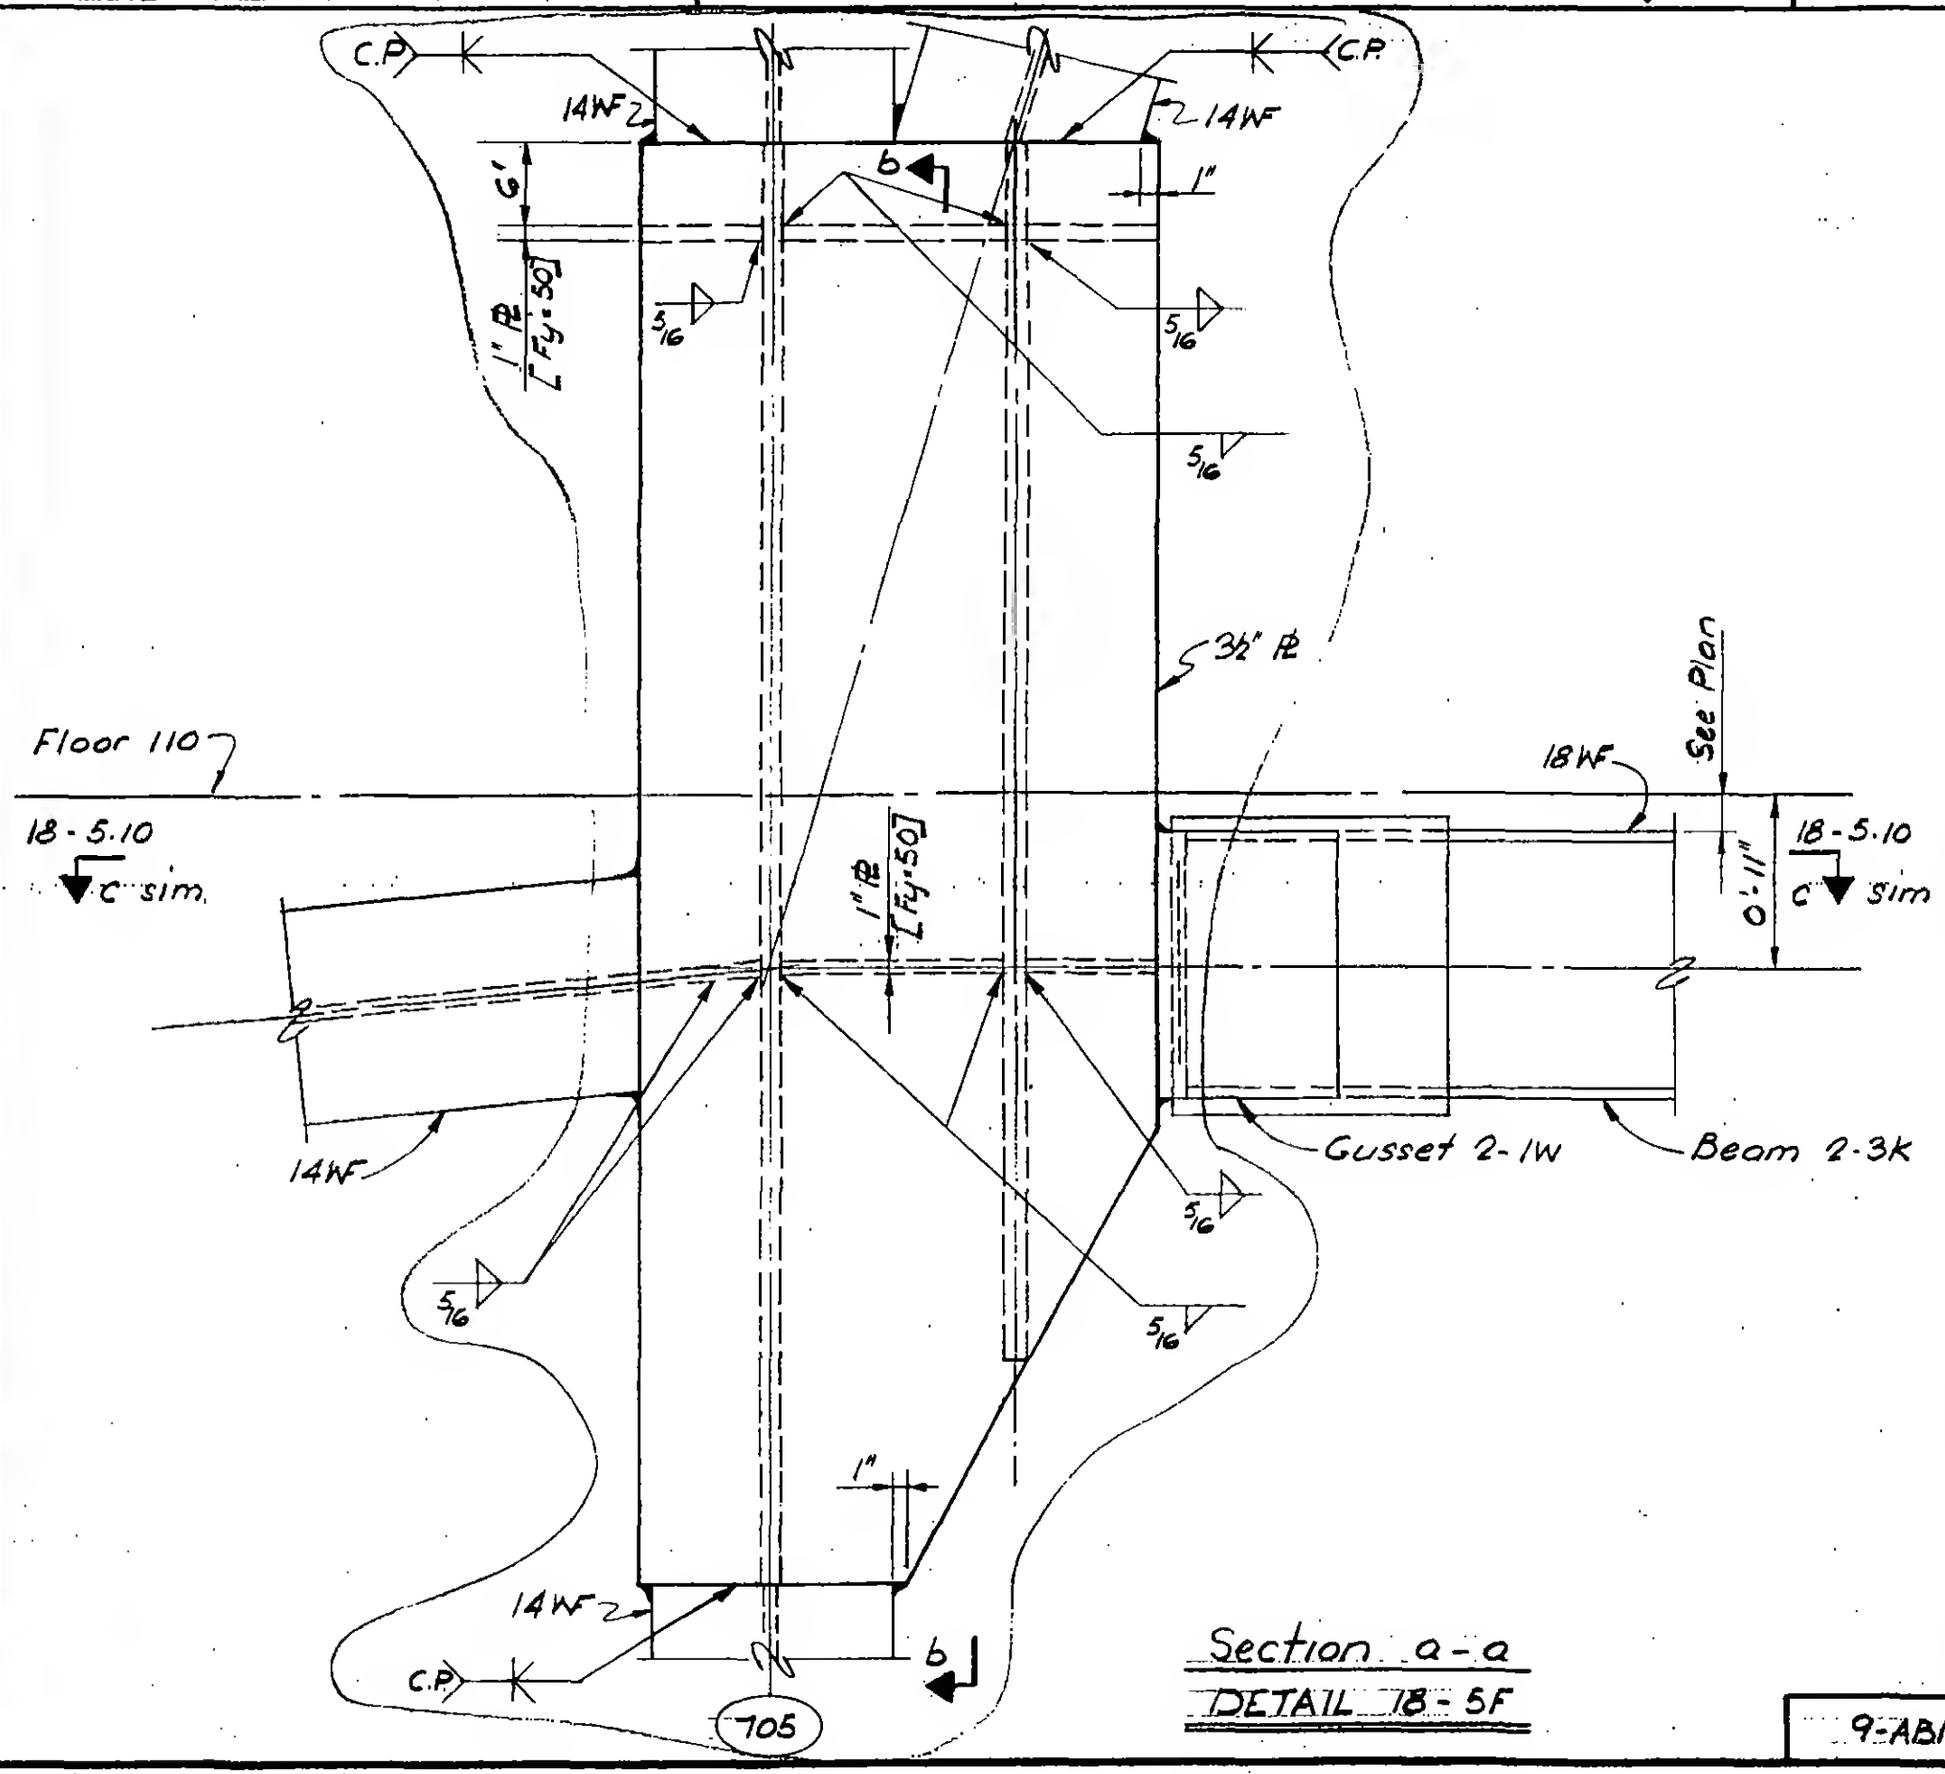

Section a-a

DETAIL 18-5F

DESIGNED

DRAWN T. Terrelonge

REVIEWED

LICENSED PROFESSIONAL ENGINEER LESLIE E. ROBERTSON NO. 34560 UNIVERSITY OF THE STATE OF NEW YORK

9-AB18-5B