SKILLING, HELLE, CHRISTIANSEN, ROBERTSON — Structural & Civil Engineers

PROJECT THE WORLD TRADE CENTER | TITLE FL 107 - RH CONNECTION DETAILS - LINES 004 & 005 | DATE 10-12-70

REVISIONS

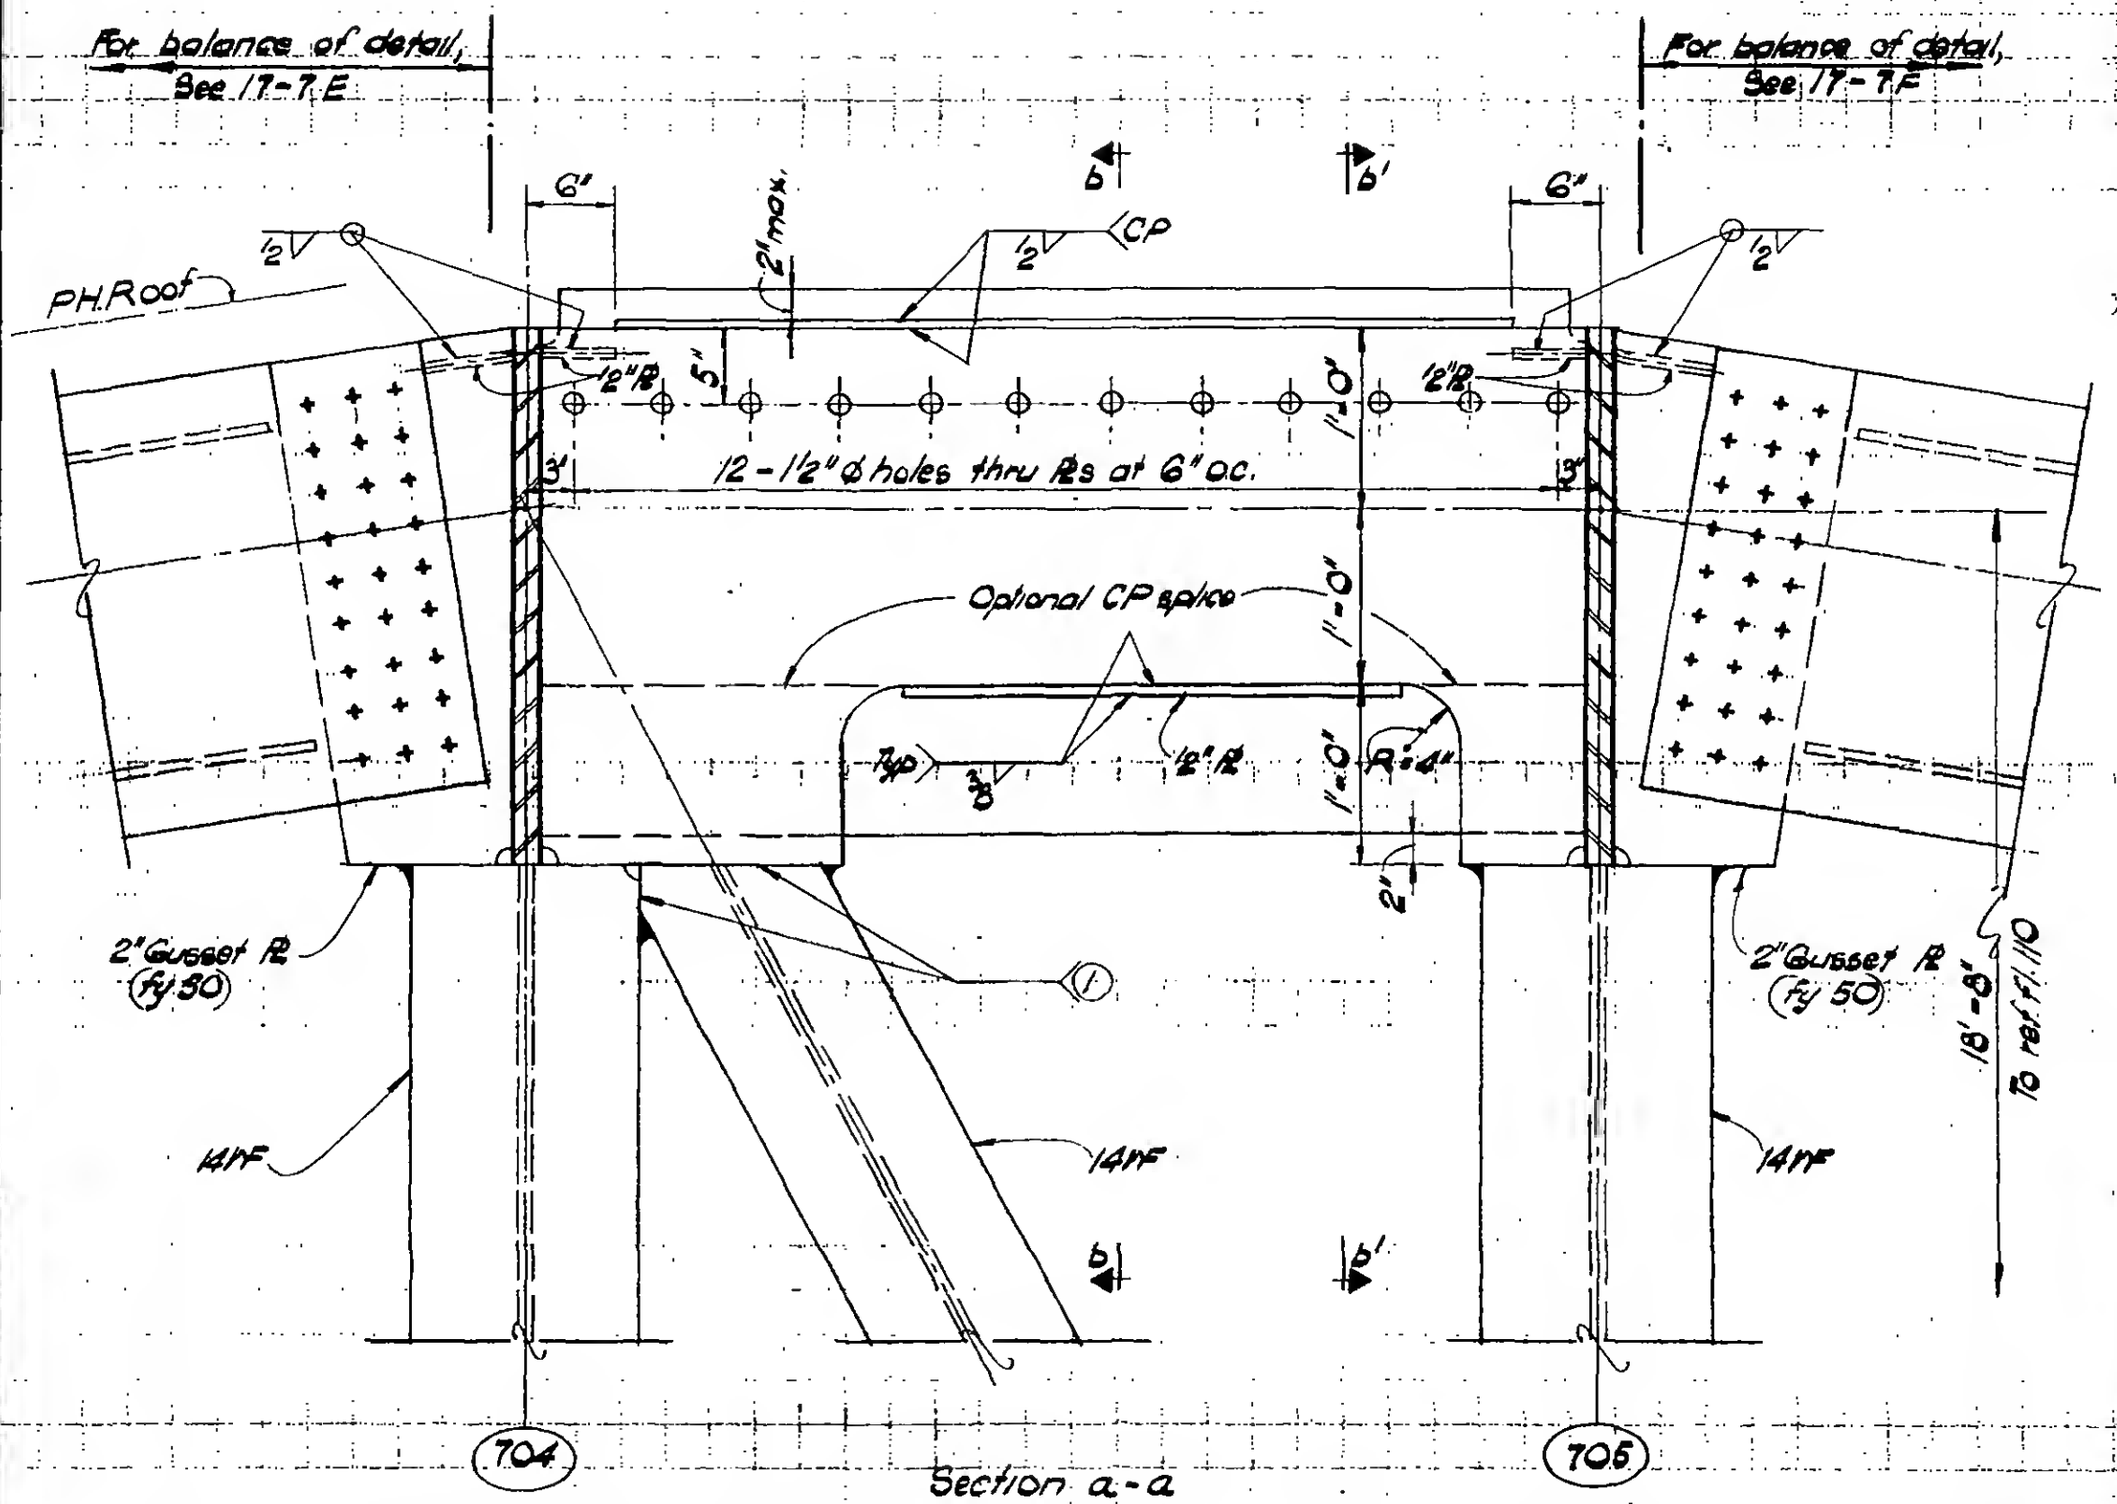

Section a-a

DETAIL 18-5.P

DETAIL 18-5.Q

LICENSED PROFESSIONAL ENGINEER — LESLIE E. ROBERTSON — No. 34360 — UNIVERSITY OF THE STATE OF NEW YORK

DESIGNED

DRAWN M. Clarke

REVIEWED

9-8/8-5.30