

SKILLING, HELLE, CHRISTIANSEN, ROBERTSON — Structural & Civil Engineers

PROJECT THE WORLD TRADE CENTER | TITLE FL 107-PH CONNECTION DETAILS - LINE 04 & 05 | DATE 7/10/70

REVISIONS

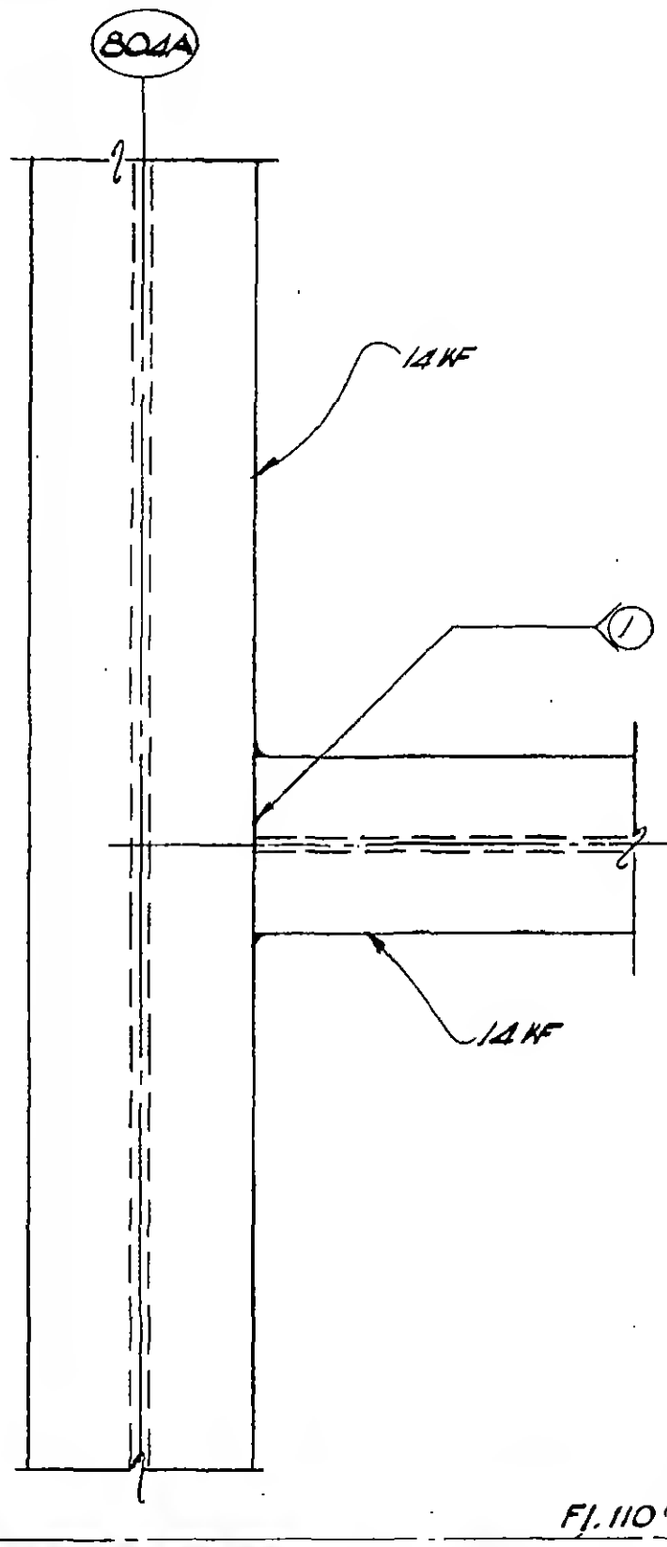

DETAIL 18-6C

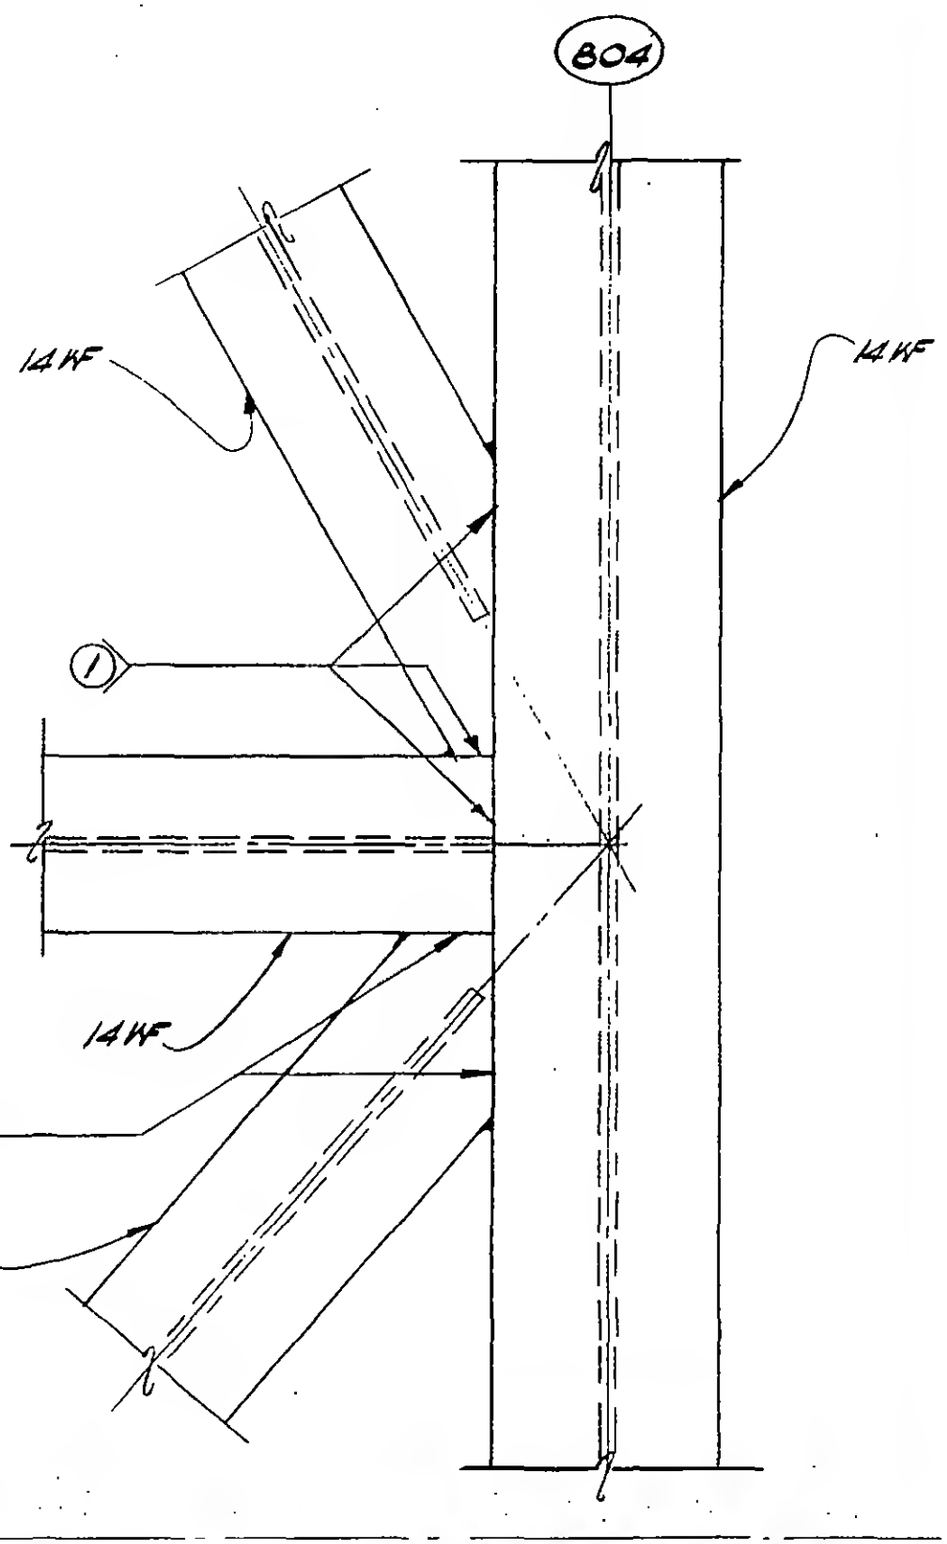

DETAIL 18-6D

LICENSED PROFESSIONAL ENGINEER
LESLIE E. ROBERTSON
No. 34860
UNIVERSITY OF THE STATE OF NEW YORK

32

DESIGNED A. Patel

DRAWN N. Clarke

REVIEWED

9-AB 18-6.5