
SKILLING, HELLE, CHRISTIANSEN, ROBERTSON — Structural & Civil Engineers

PROJECT: THE WORLD TRADE CENTER | TITLE: Fl. 107-PH CONNECTION DETAILS-LINES 04 & 05 | DATE: 7-10-70

REVISIONS

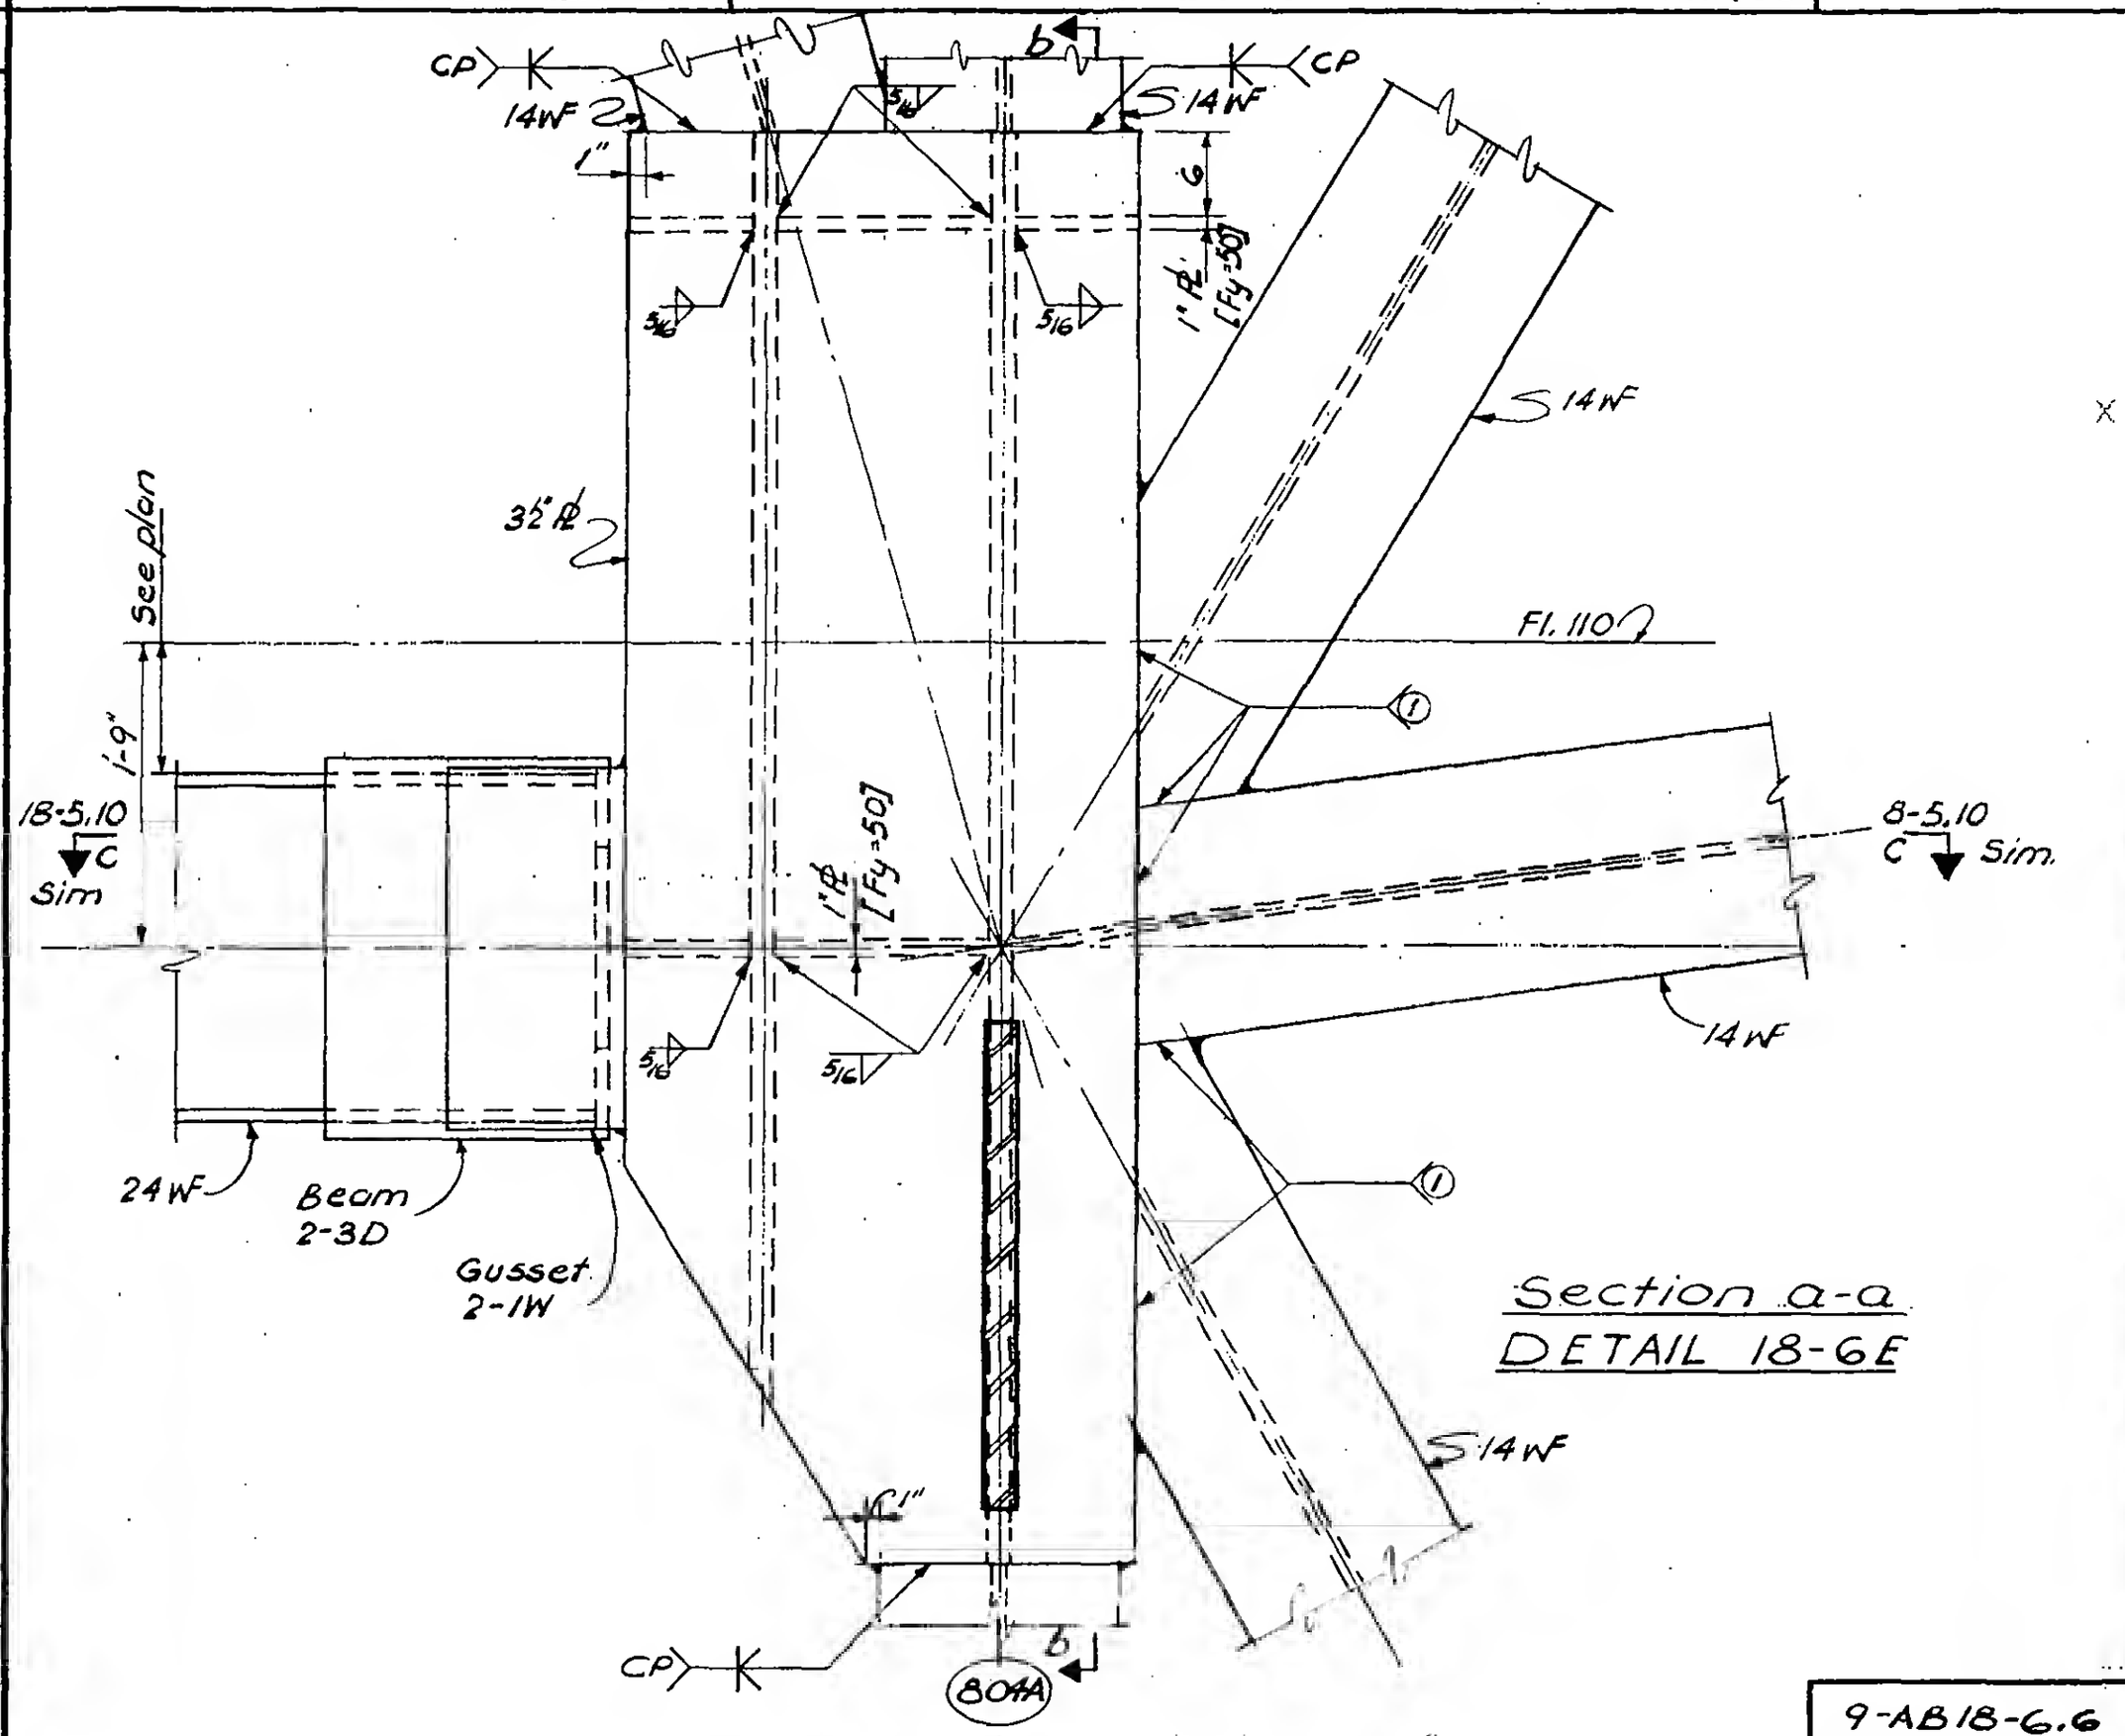

Section a-a
DETAIL 18-6E

LICENSED PROFESSIONAL ENGINEER
LESLIE E. ROBERTSON
No. 34360
UNIVERSITY OF THE STATE OF NEW YORK

33

DESIGNED

DRAWN
D. Huggins

REVIEWED

9-AB 18-6.6