SKILLING, HELLE, CHRISTIANSEN, ROBERTSON — Structural & Civil Engineers

PROJECT THE WORLD TRADE CENTER | TITLE PL 107 - PH CONNECTION DETAILS - LINES 0044005 | DATE 10-12-70

REVISIONS

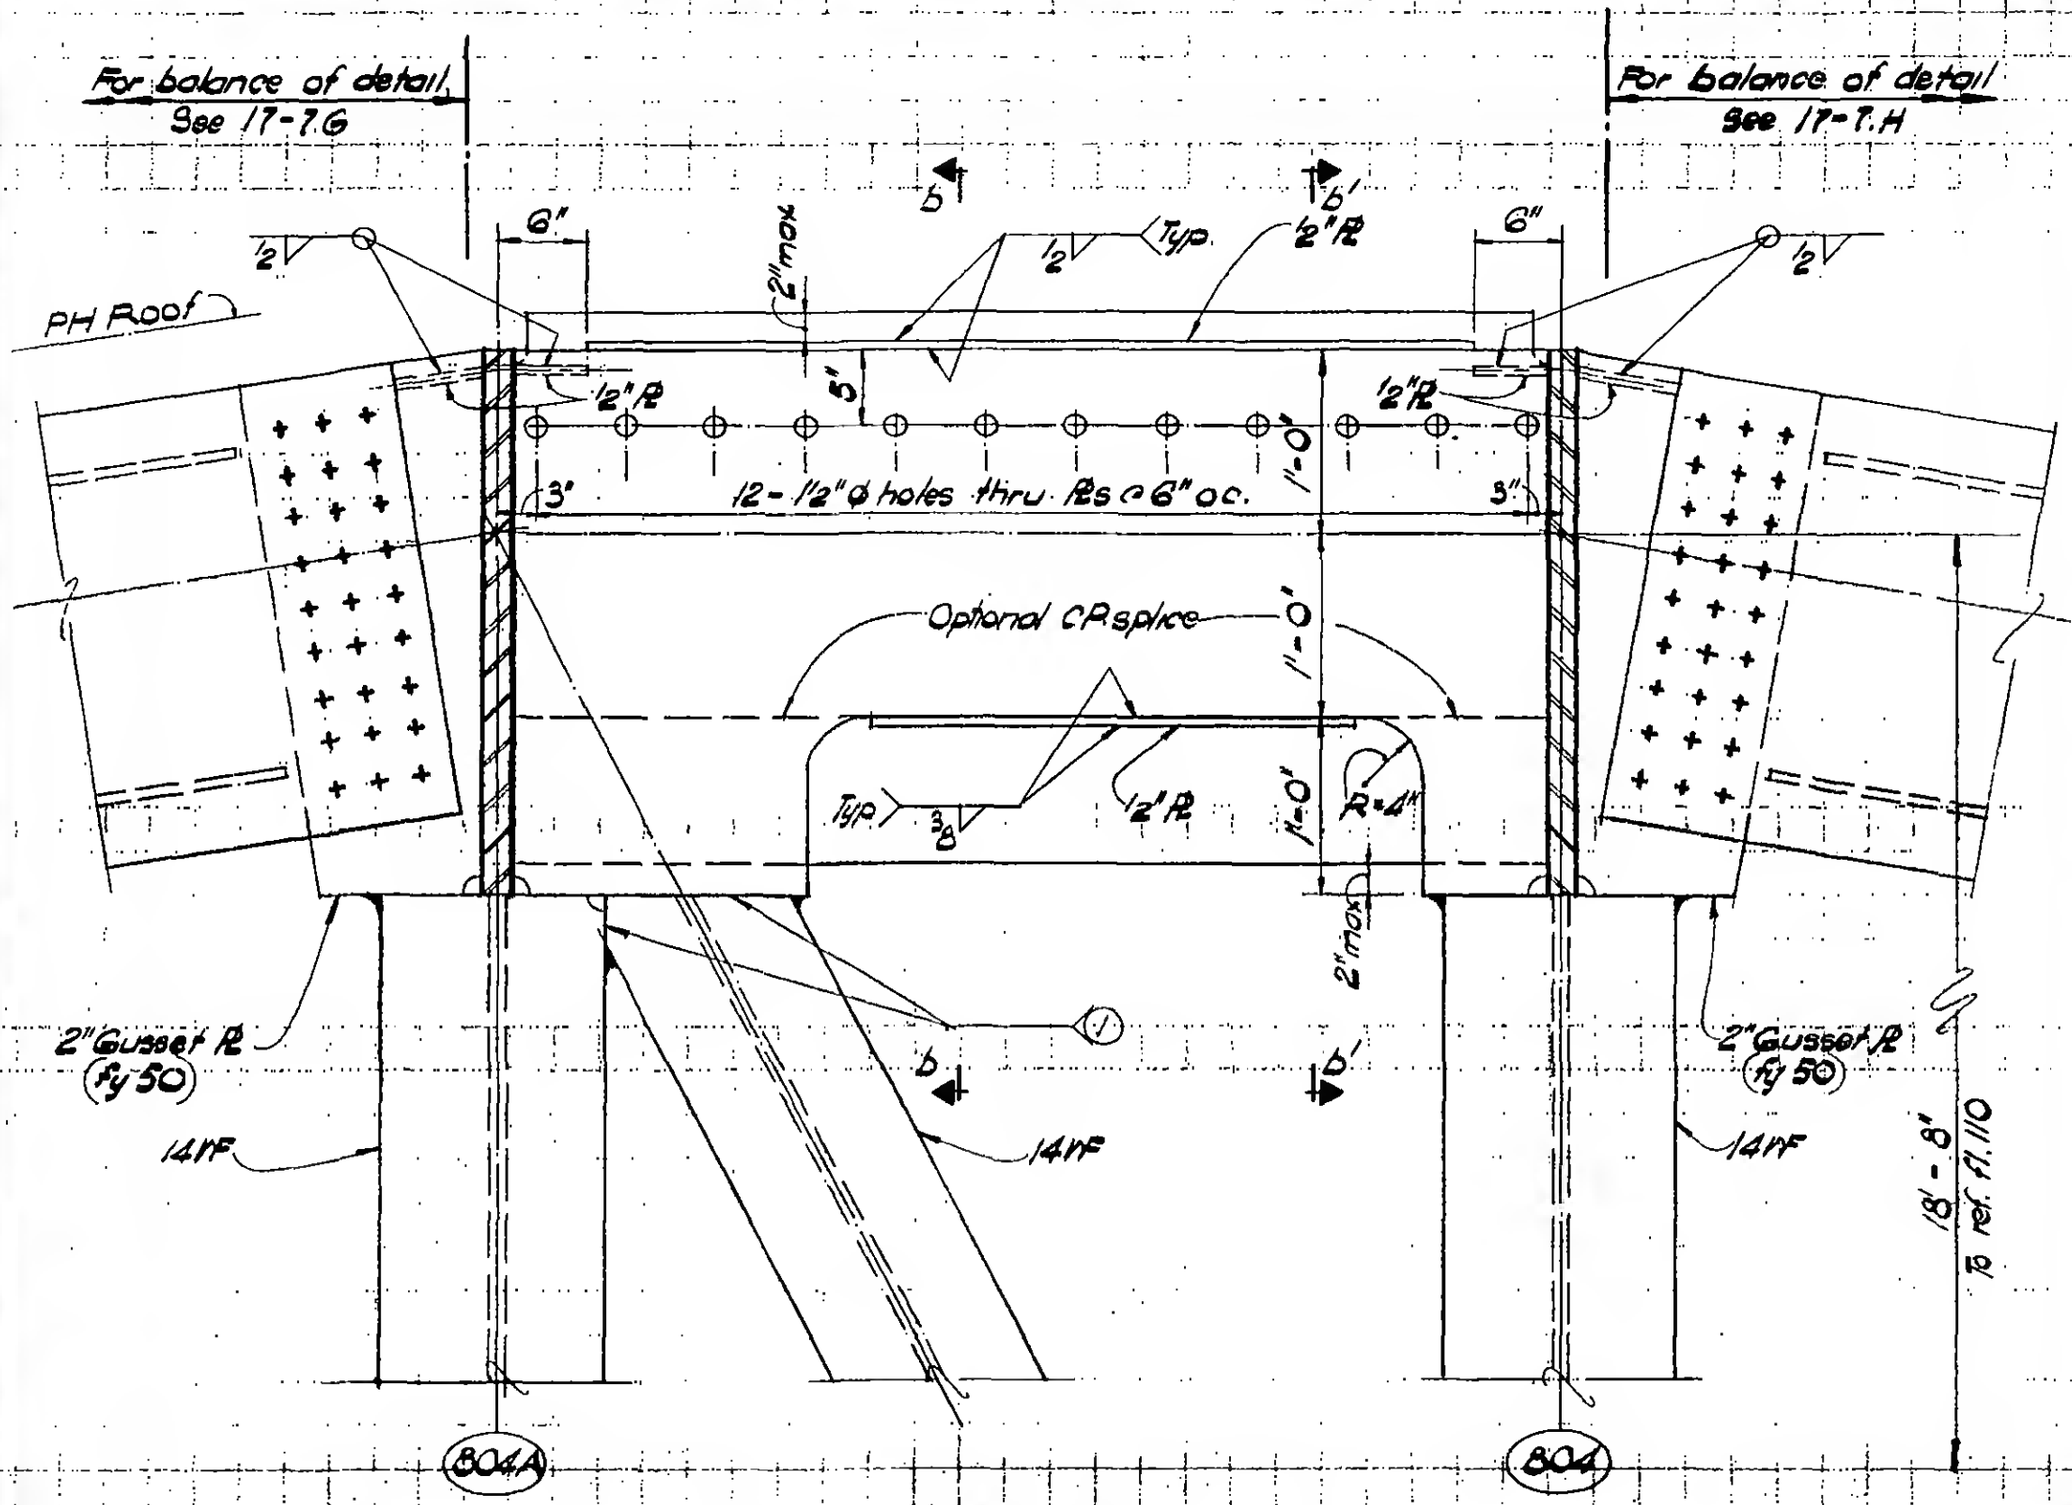

DETAIL 18-6P

DETAIL 18-6Q

LICENSED PROFESSIONAL ENGINEER — LESLIE E. ROBERTSON — No. 34560 — UNIVERSITY OF THE STATE OF NEW YORK

DRAWN M. Clarke

REVIEWED

9-8/8-6.30