SKILLING, HELLE, CHRISTIANSEN, ROBERTSON — Structural & Civil Engineers

PROJECT: THE WORLD TRADE CENTER | TITLE: FL. 107-PH CONNECTION DETAILS - PH ROOF | DATE: 4-1-70

REVISIONS
8-20-70
10-4-71

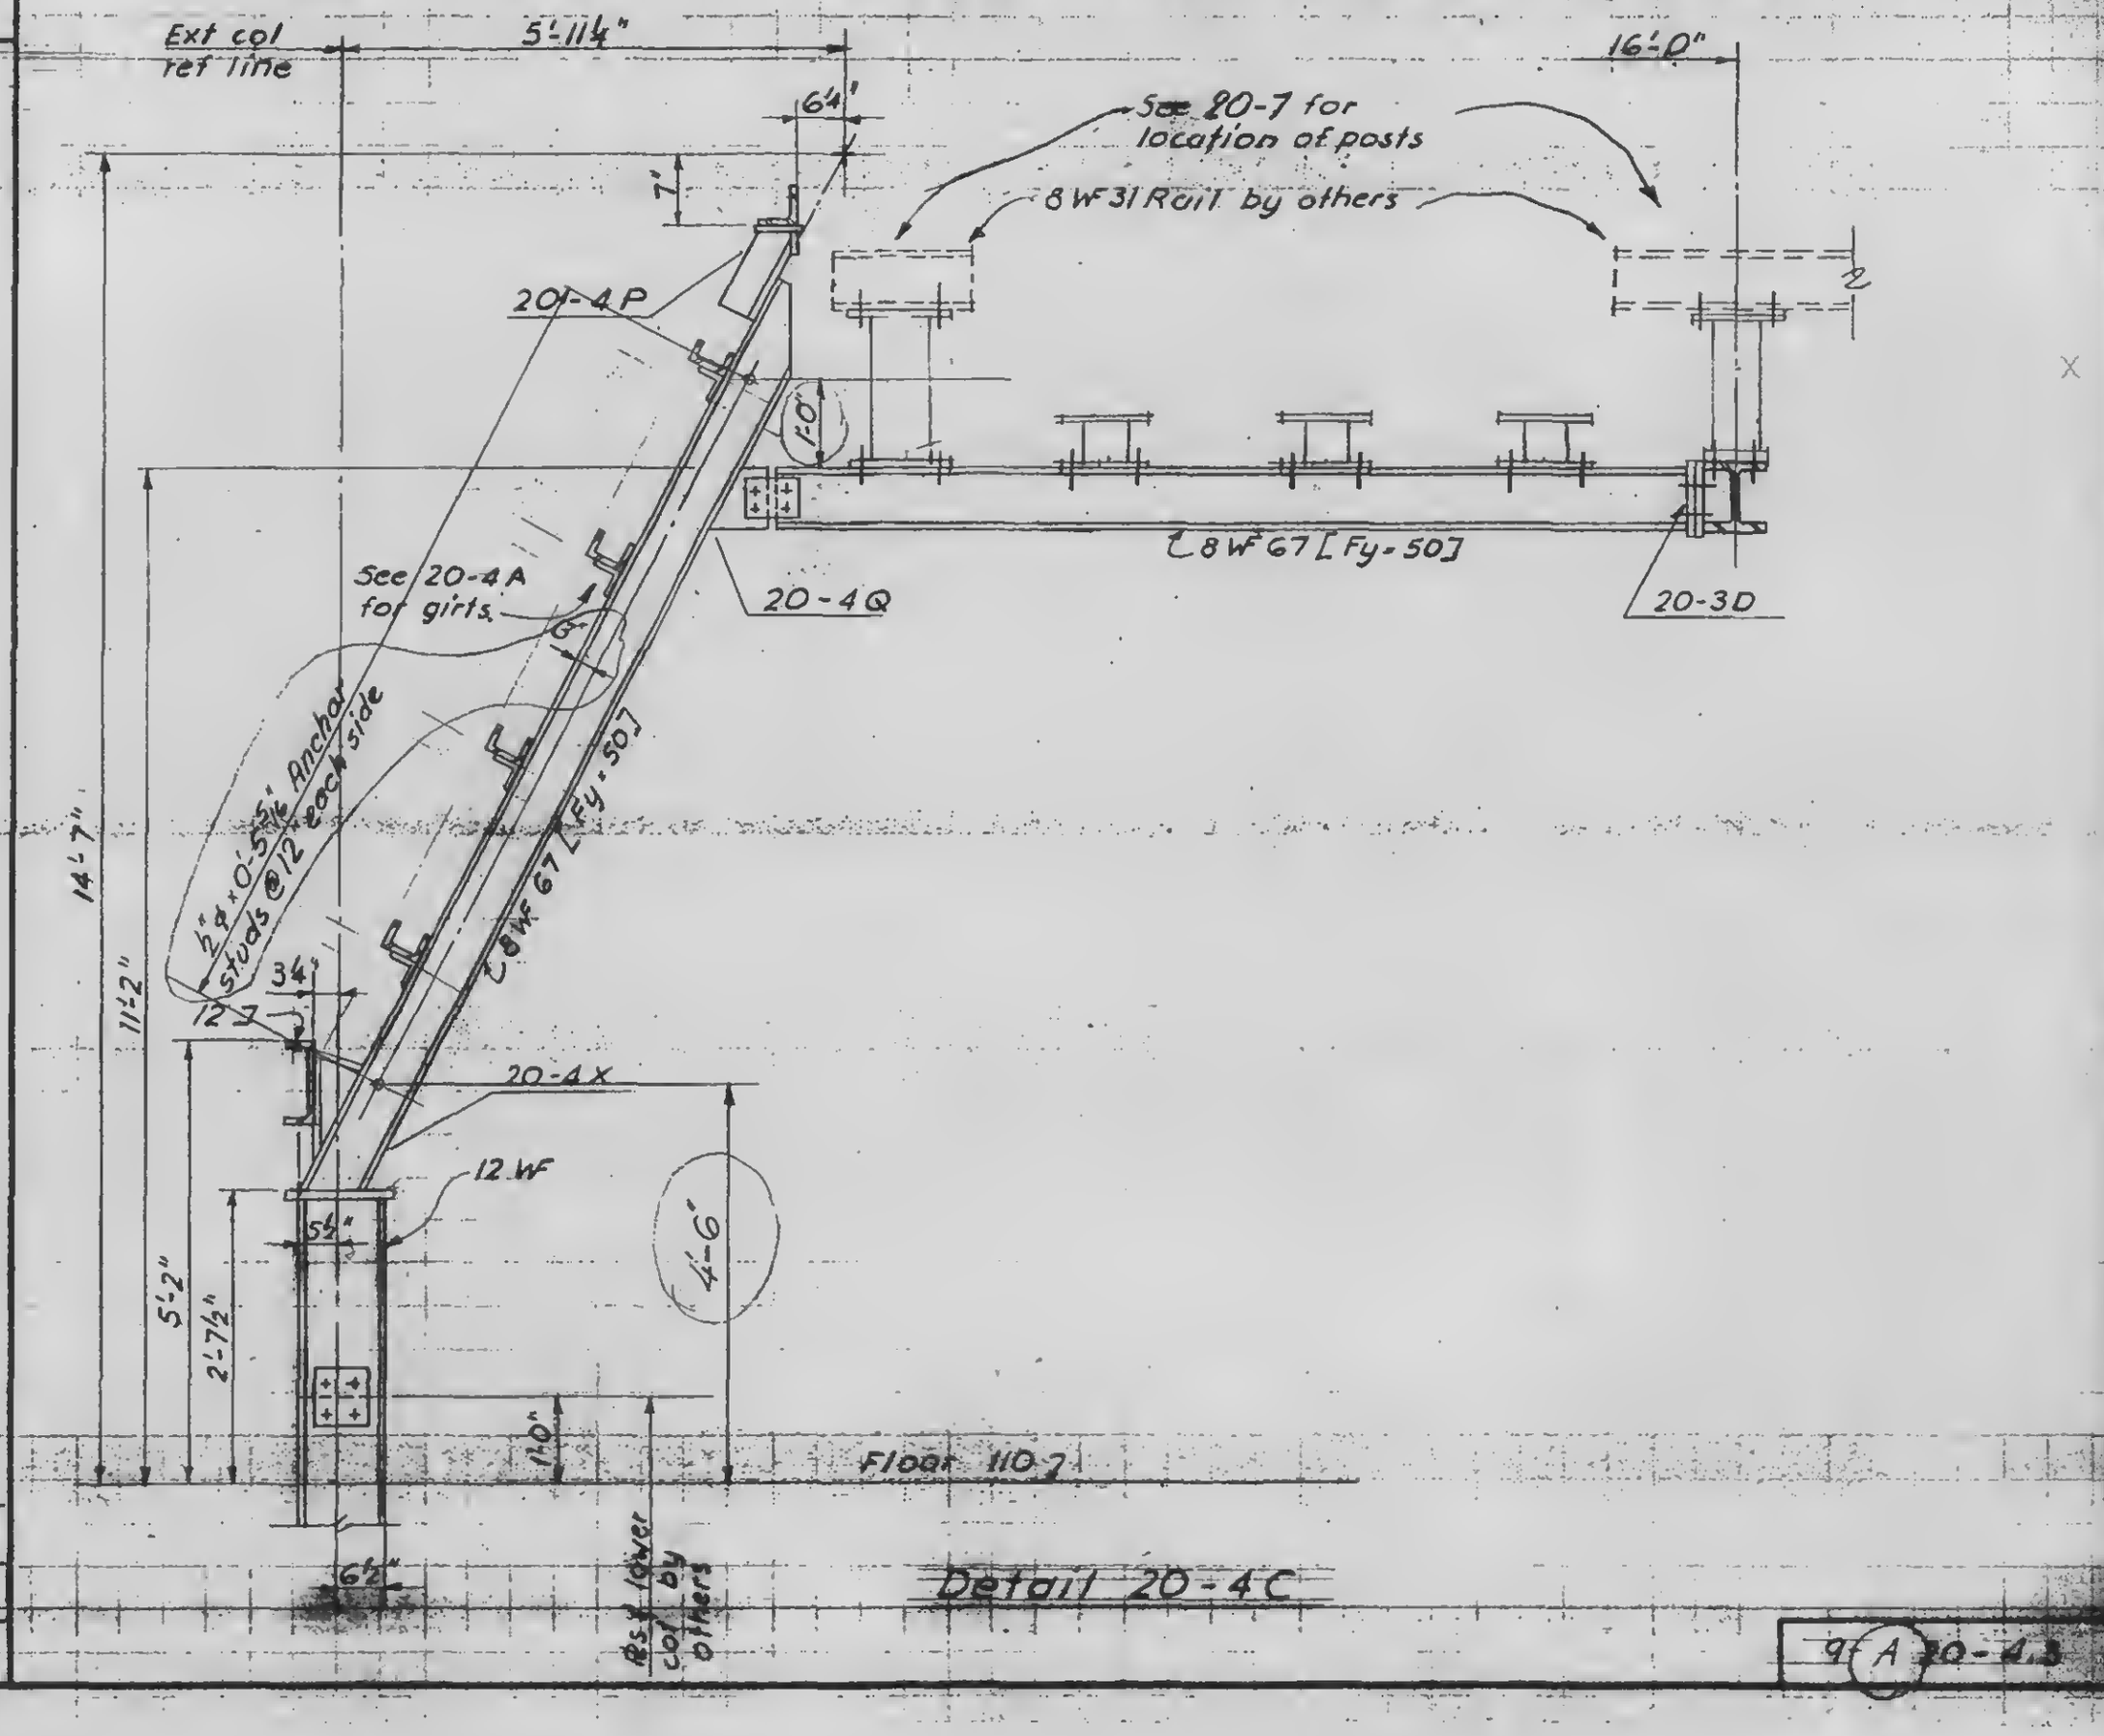

Detail 20-4C

LICENSED PROFESSIONAL ENGINEER — LESLIE E. ROBERTSON — No. 54860 — UNIVERSITY OF THE STATE OF NEW YORK

DESIGNED

DRAWN

REVIEWED

9 A 20-4.3