SKILLING, HELLE, CHRISTIANSEN, ROBERTSON — Structural & Civil Engineers

PROJECT: THE WORLD TRADE CENTER | TITLE: DETAIL AT 6[- PL 110 TO PH | DATE

REVISIONS

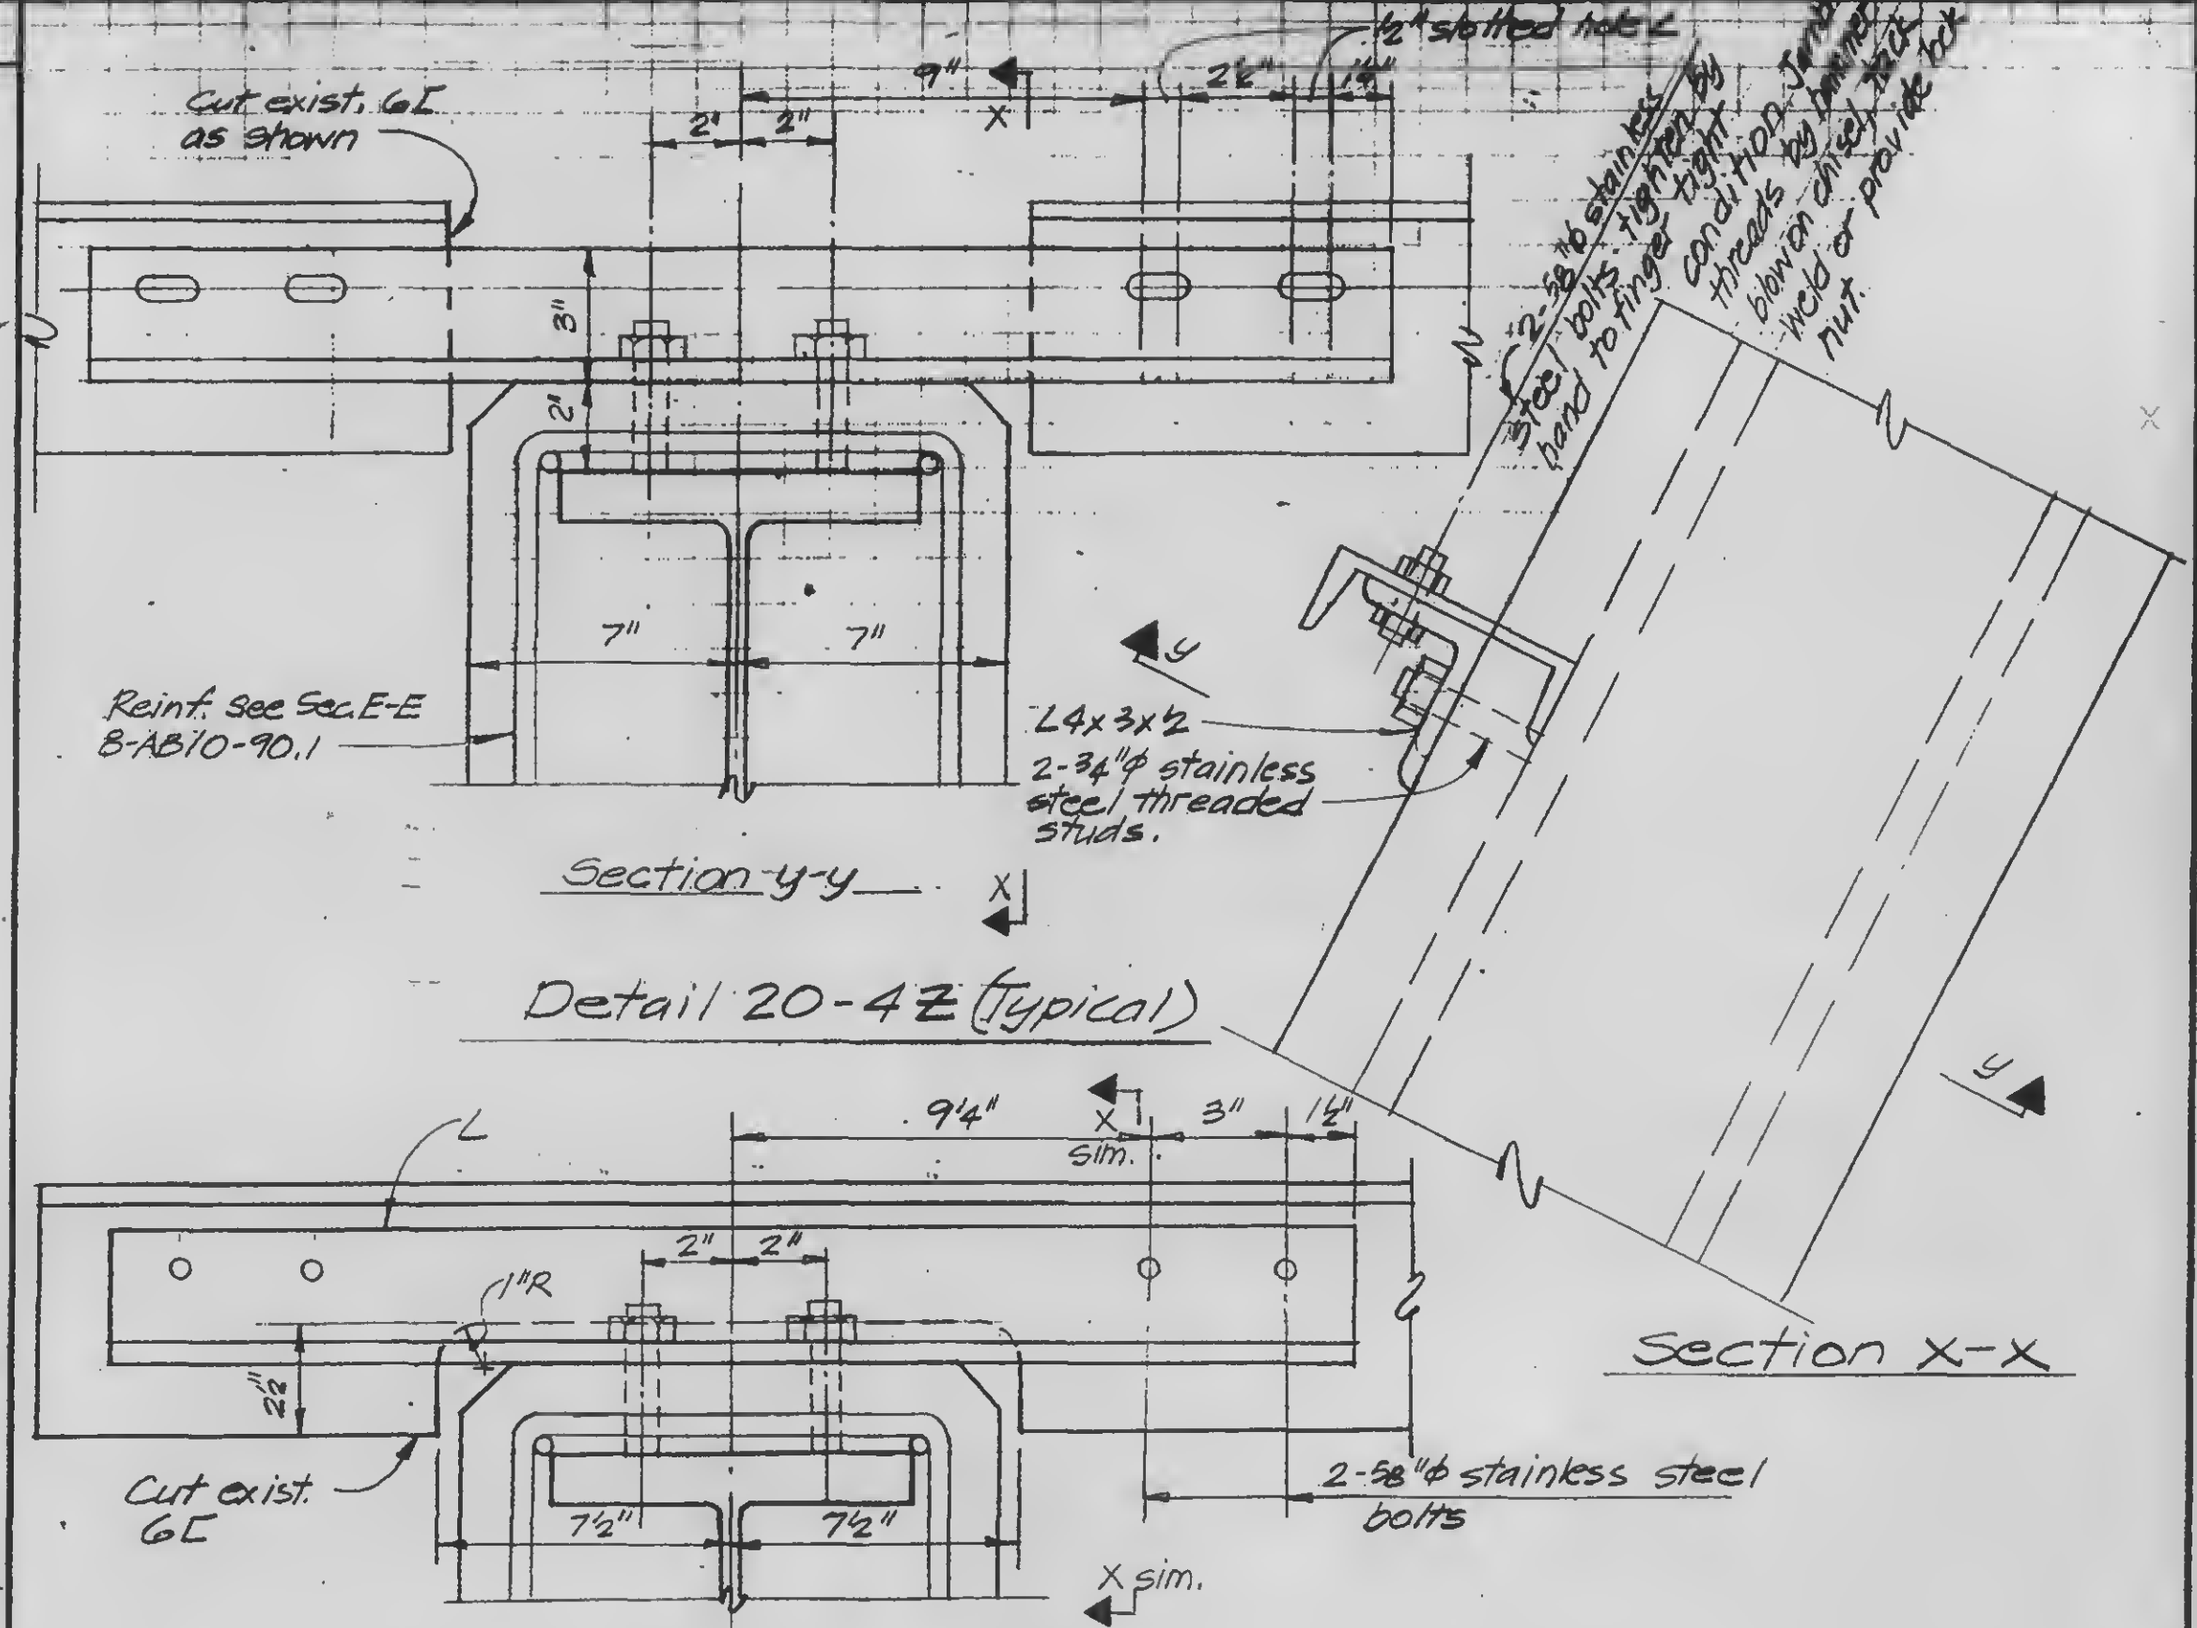

Detail 20-4Z at Cols.
101, 159, 201, 259, 301, 359, 401, 459

P.P. 7/9/71

LICENSED PROFESSIONAL ENGINEER LESLIE E. ROBERTSON No. 34360 UNIVERSITY OF THE STATE OF NEW YORK

DESIGNED

DRAWN

REVIEWED

9-AB20-4.12