
SKILLING, HELLE, CHRISTIANSEN, ROBERTSON — Structural & Civil Engineers

PROJECT THE WORLD TRADE CENTER | TITLE FL 107 - PH CONNECTION DETAILS - PH ROOF | DATE 12/[illegible]

REVISIONS

10/4/71

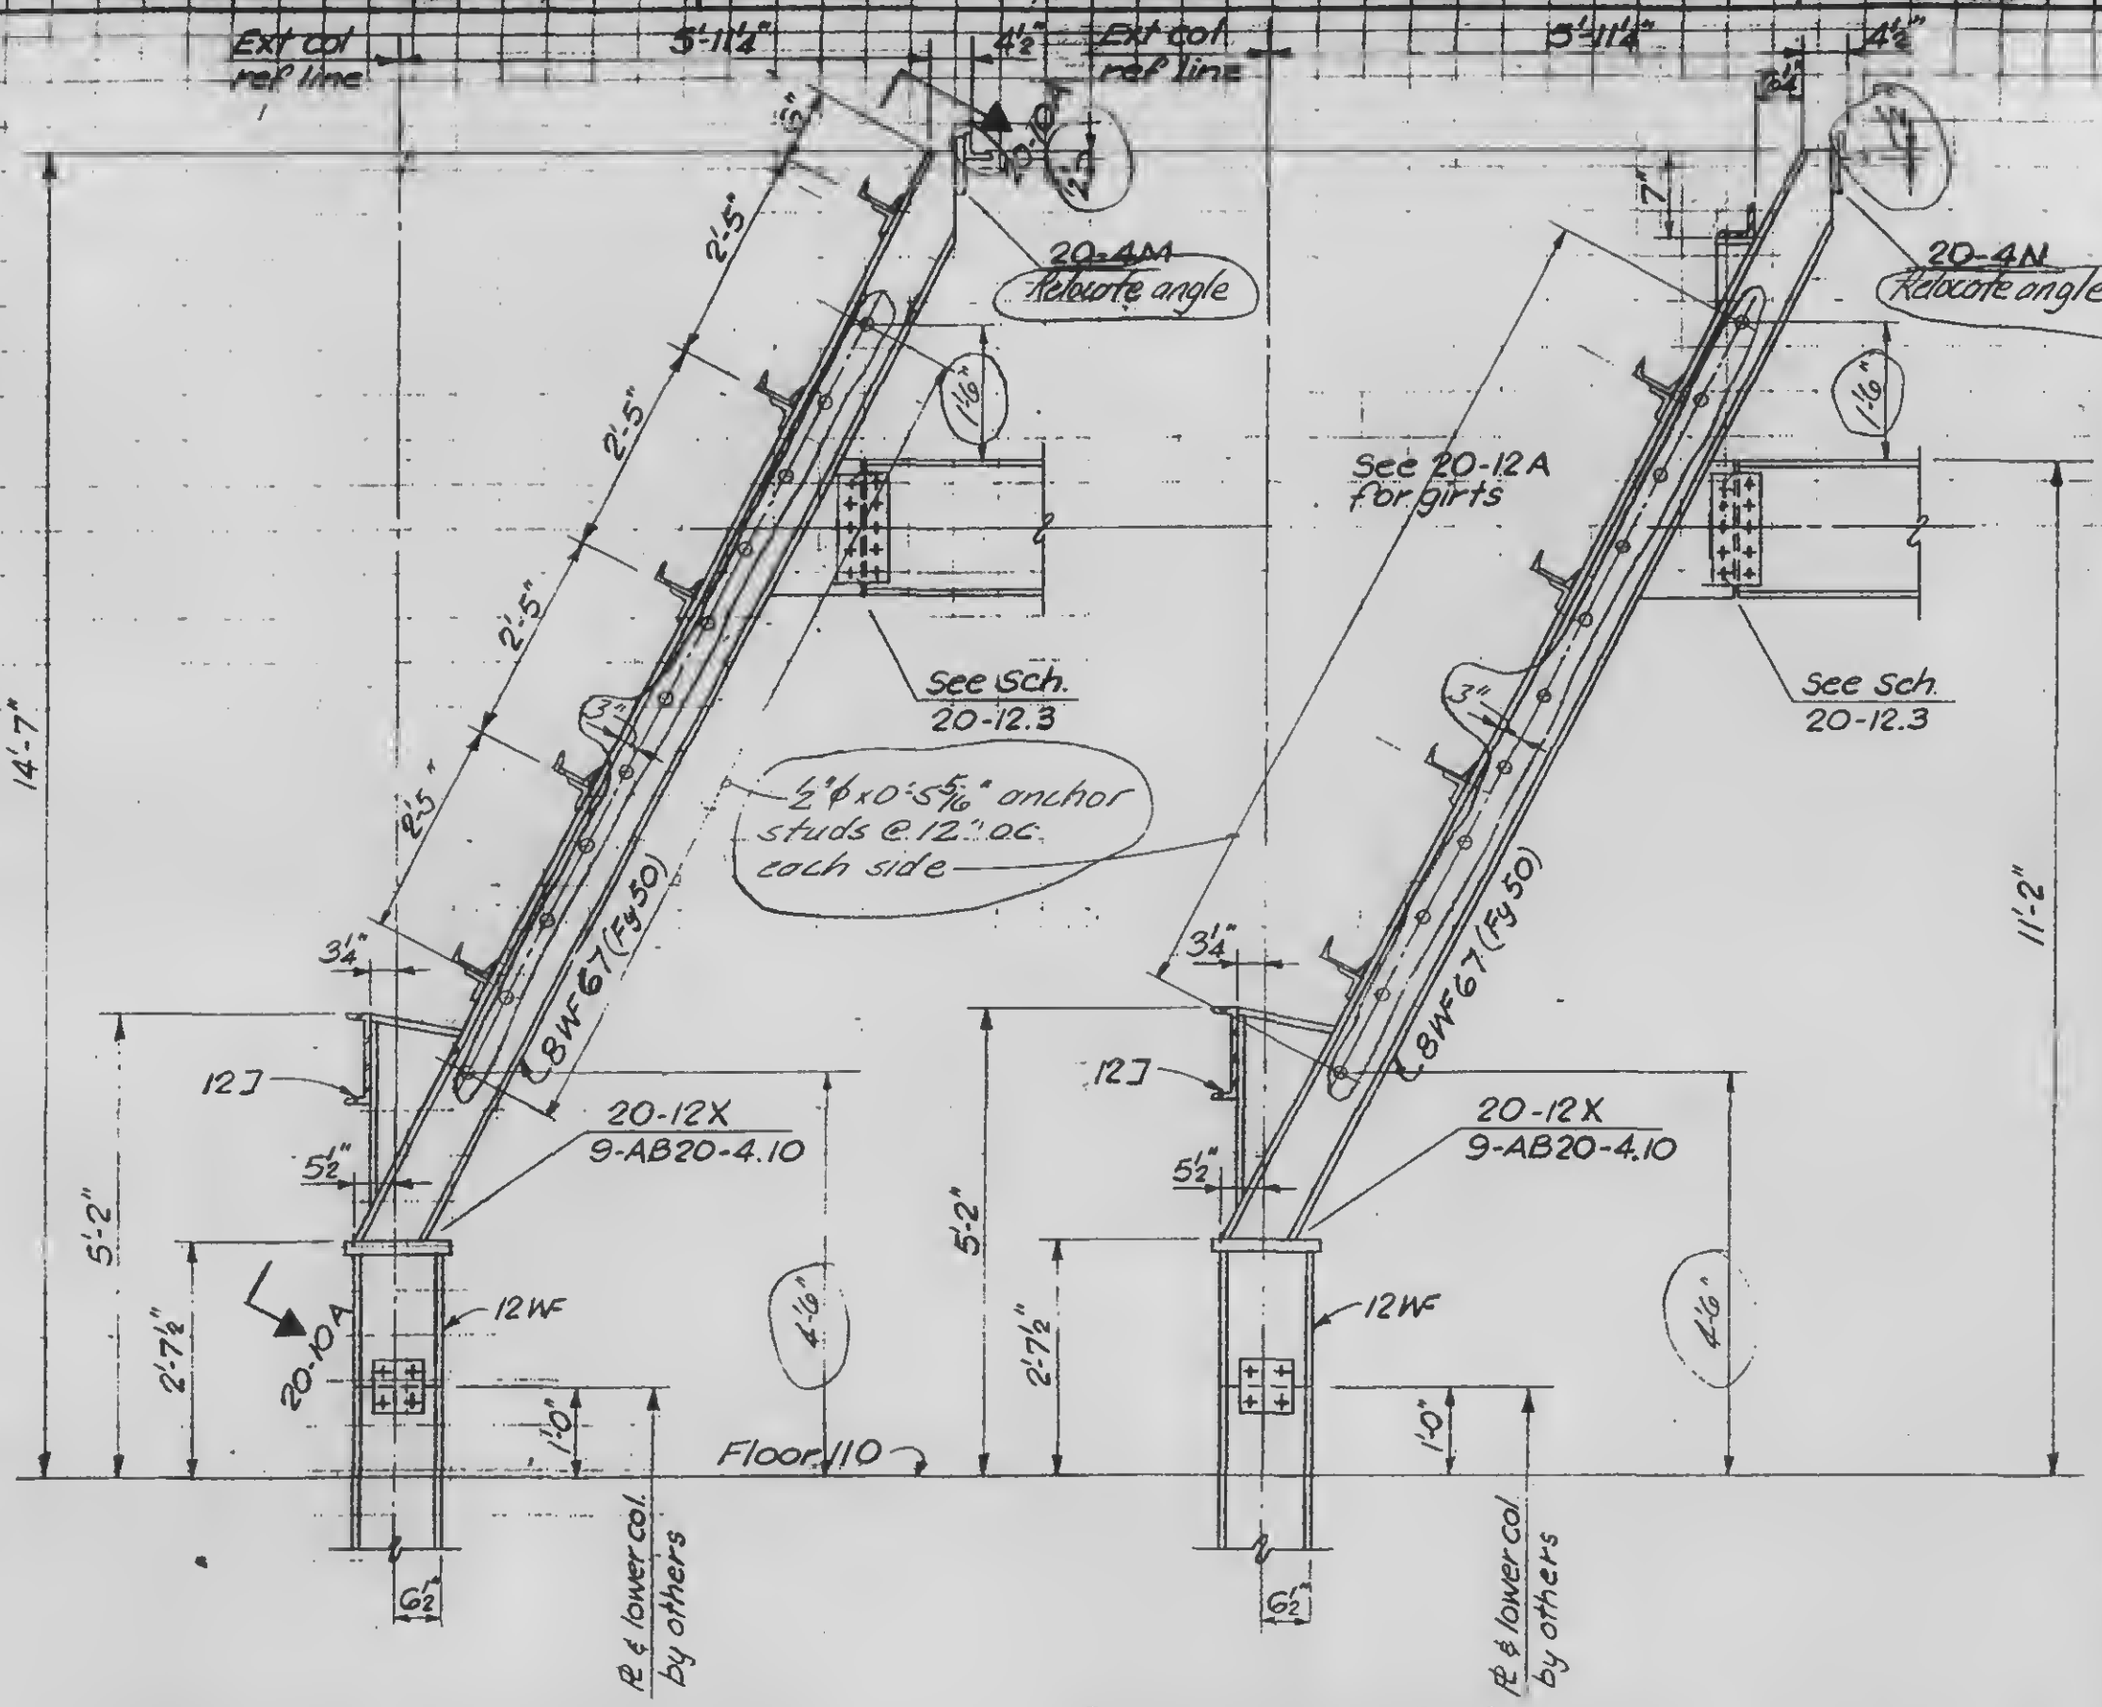


DETAIL 20-12A, 12B, 12C & 12G

DETAIL 20-12D, 12H & 12P

9-B20-12.1

LICENSED PROFESSIONAL ENGINEER
LESLIE E. ROBERTSON
No. 34360
UNIVERSITY OF THE STATE OF NEW YORK

SIGNED

DRAWN
S.C.

REVIEWED