
SKILLING, HELLE, CHRISTIANSEN, ROBERTSON — Structural & Civil Engineers


PROJECT THE WORLD TRADE CENTER | TITLE FL 107-PH, CONNECTION DETAILS - PH ROOF | DATE 12/21/70

REVISIONS

10/4/71

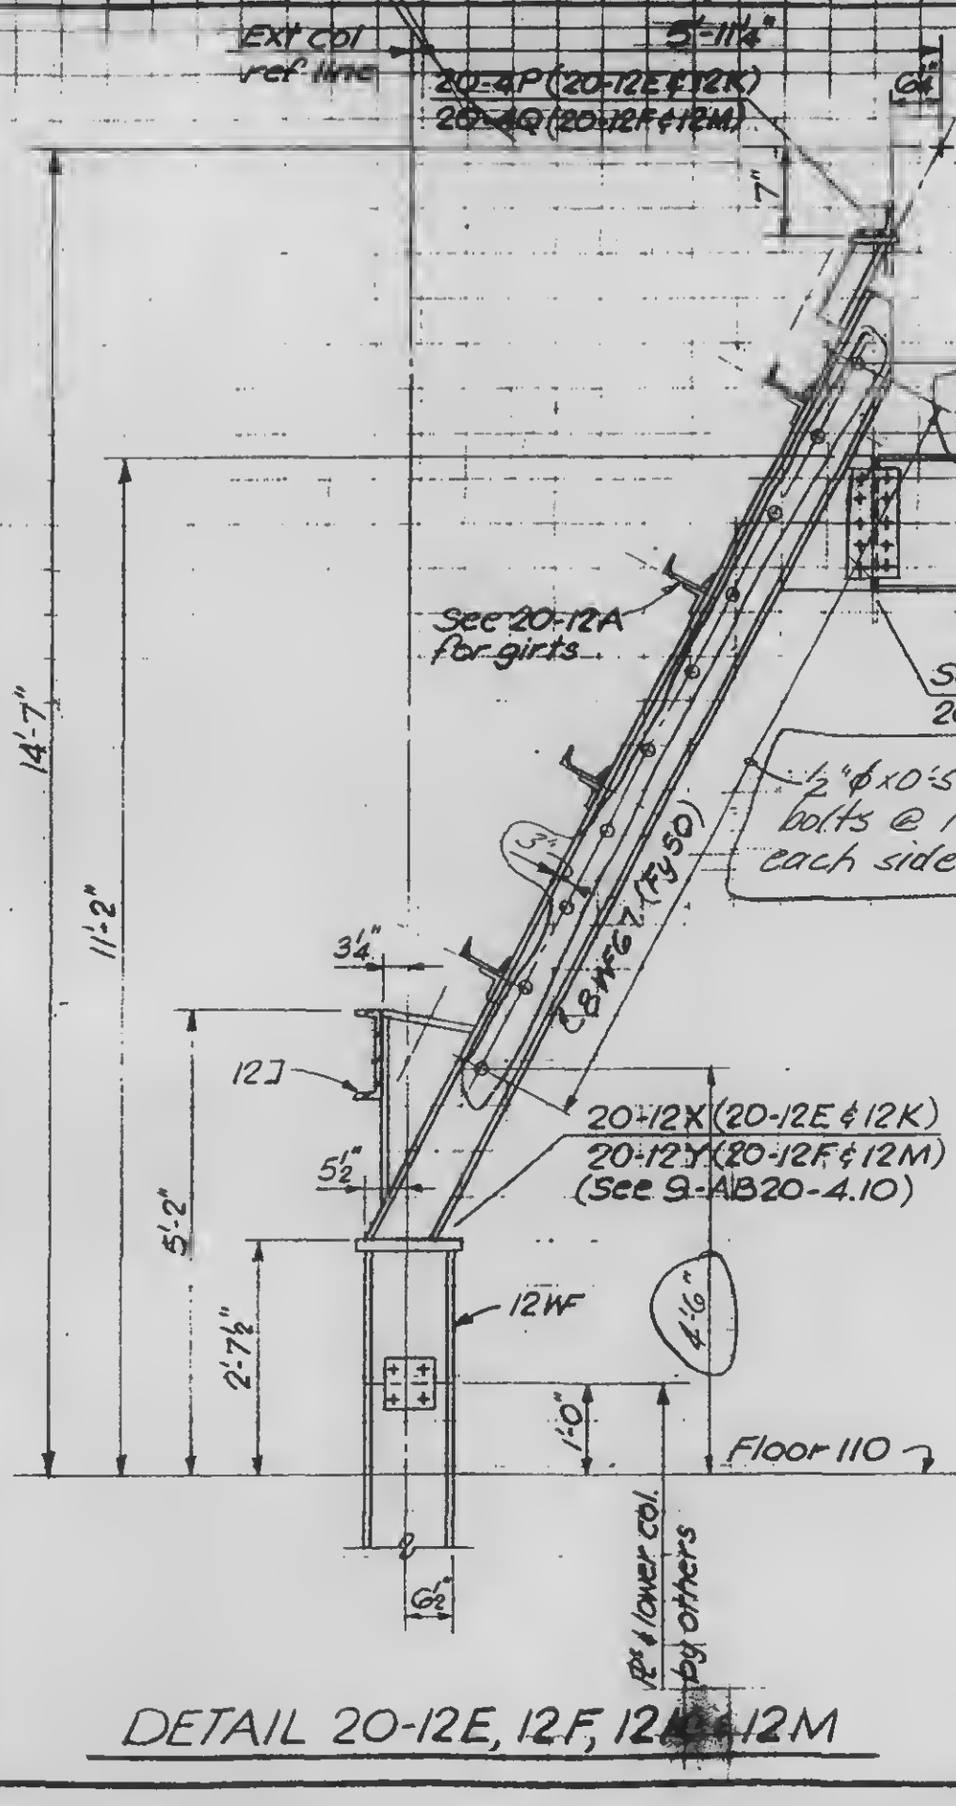

DETAIL 20-12E, 12F, 12K & 12M

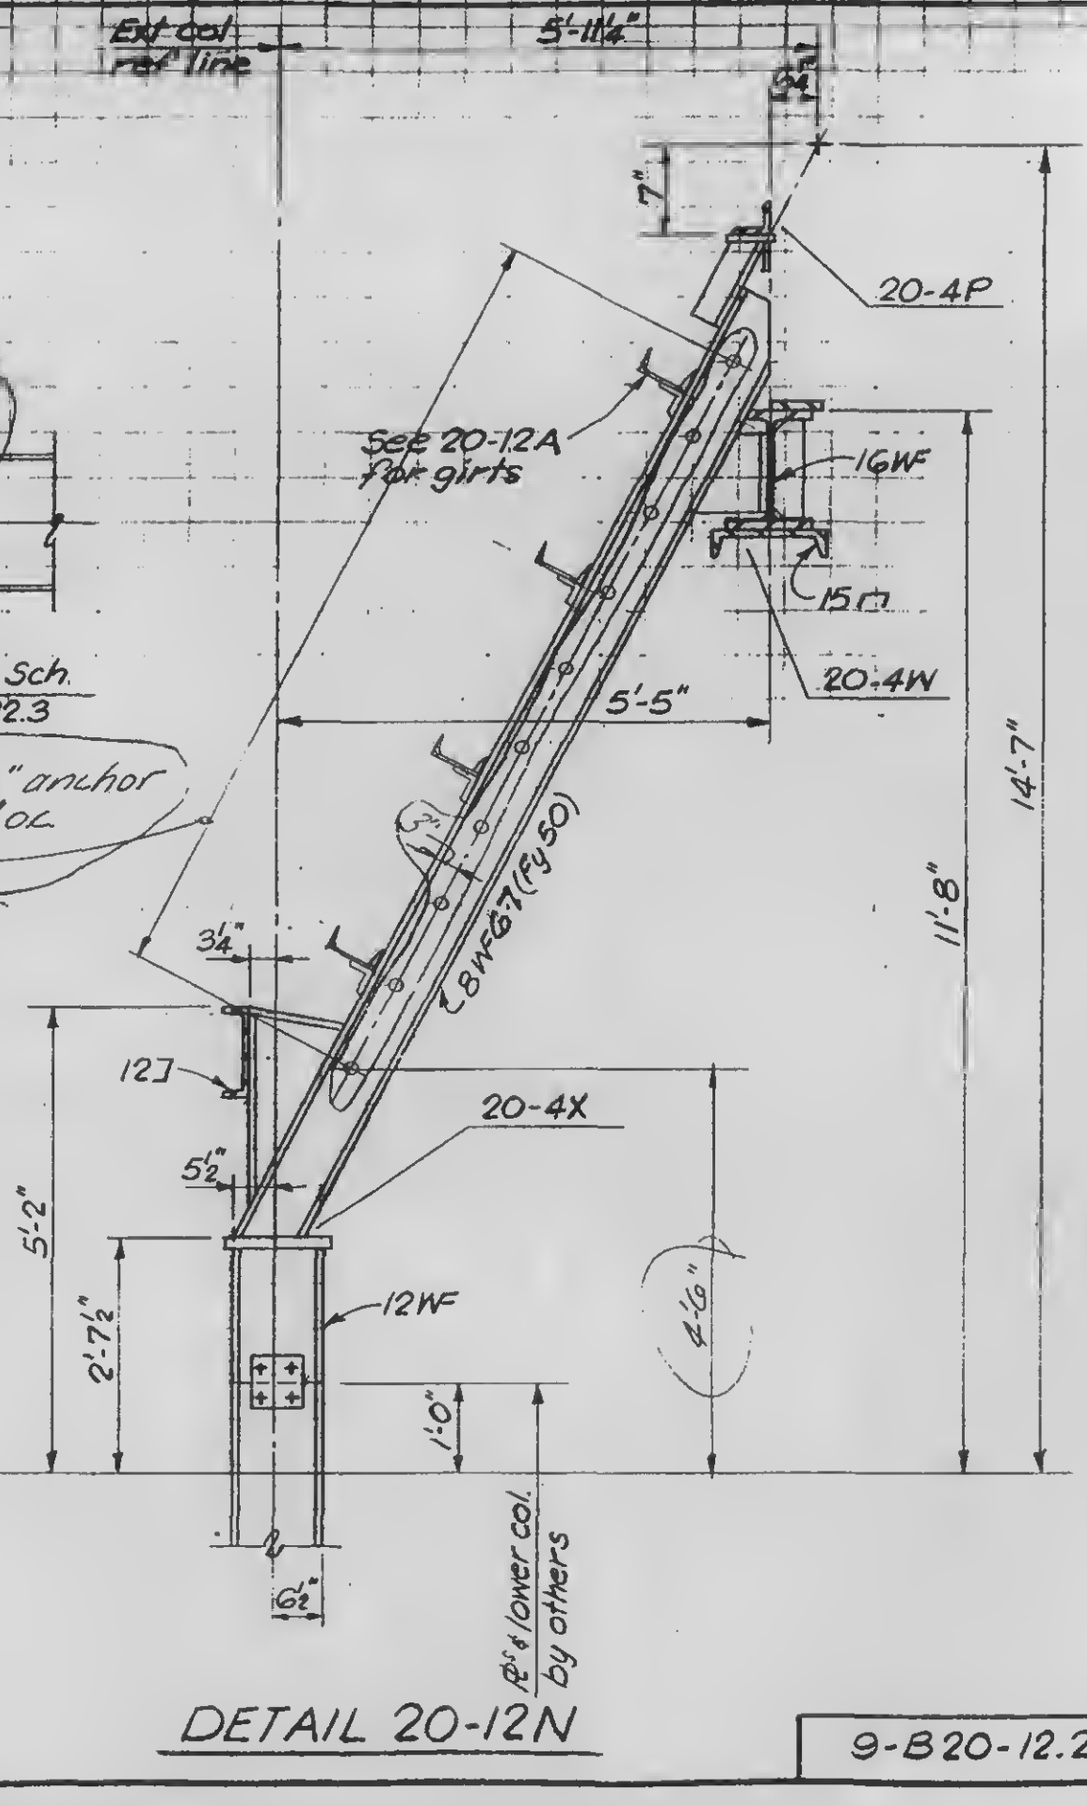

DETAIL 20-12N

9-B20-12.2

LICENSED PROFESSIONAL ENGINEER — LESLIE E ROBERTSON — No. 34360 — UNIVERSITY OF THE STATE OF NEW YORK

DESIGNED

DRAWN S.C.

REVIEWED