
WORTHINGTON, SKILLING, HELLE & JACKSON — Civil & Structural Engineers

PROJECT: THE WORLD TRADE CENTER | TITLE: TYPICAL COLUMN DETAILS | DATE: 5-15-67

REVISIONS
5-26-67
10-20-67
11-8-67

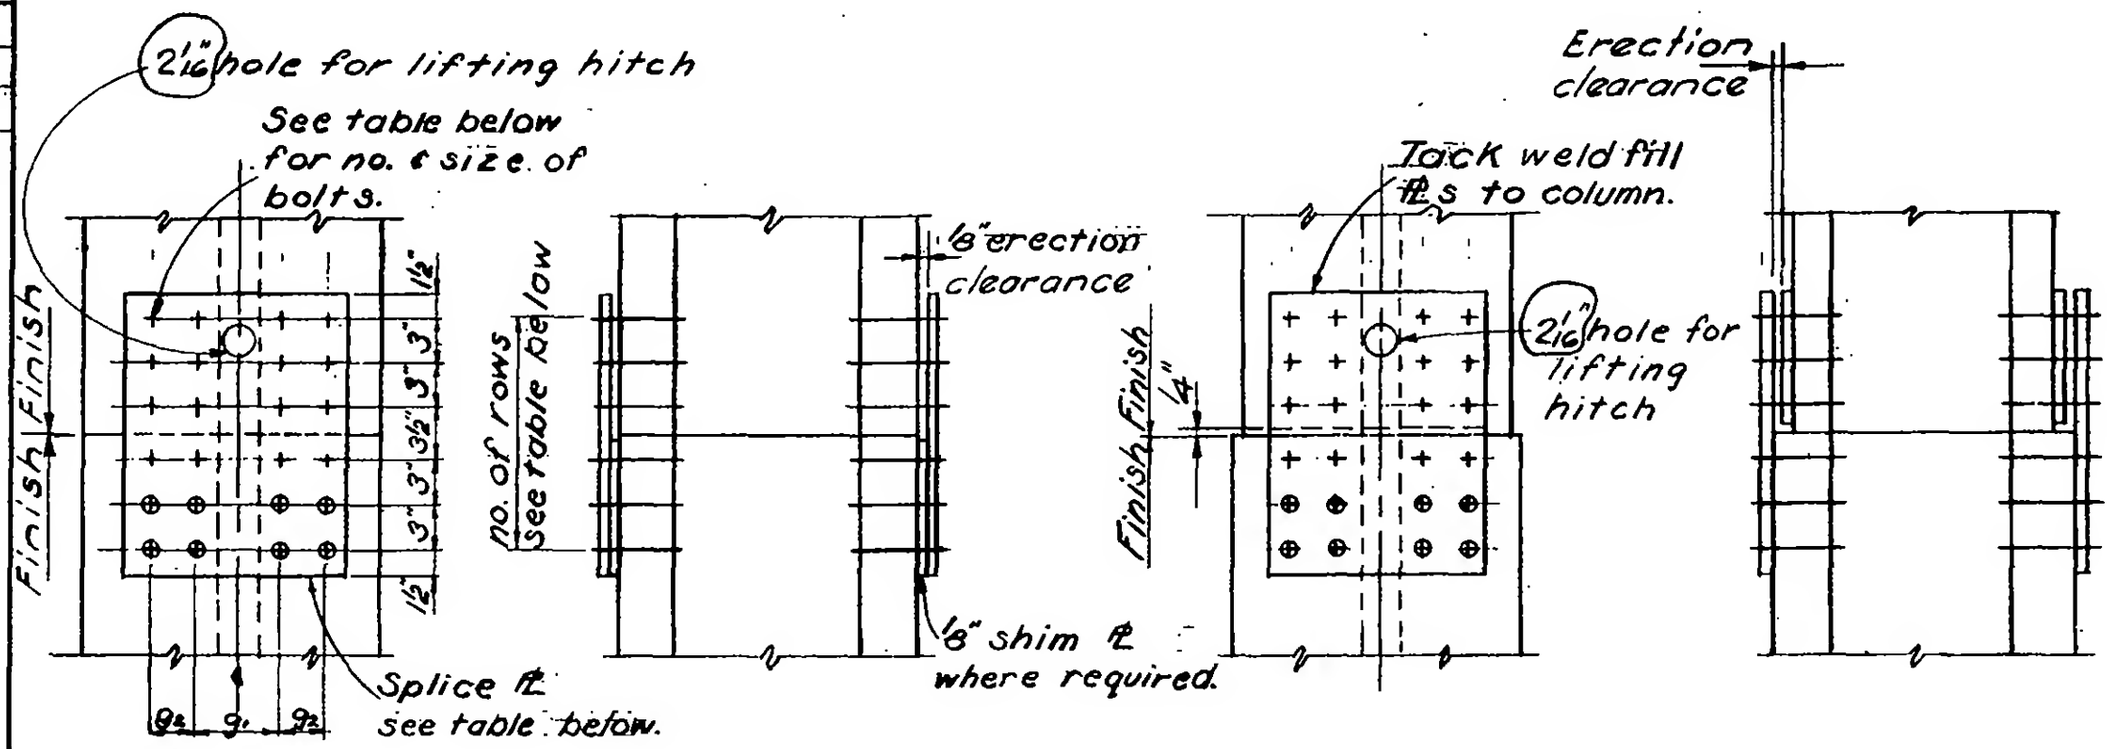

UPPER COL. SIZE	No & SIZE OF BOLTS	No OF ROWS	SPLICE ℄ SIZE	g	g_2
14WF455, 14WF500	20-1"Ø	6	17 x 7/8	5½	3
14WF550, 14WF605	24-1"Ø	6	17 x 7/8	5½	3
14WF665, 14WF730	28-1"Ø	8	17 x 1	7	3

LICENSED PROFESSIONAL ENGINEER — LESLIE E. ROBERTSON — No. 34960 — UNIVERSITY OF THE STATE OF NEW YORK

SPLICE DETAIL 111

Splice Detail-112 may be used at contractor's option.

10-JK2-9