
SKILLING - HELLE - CHRISTIANSEN - ROBERTSON — Structural & Civil Engineers

PROJECT: THE WORLD TRADE CENTER | TITLE: TYPICAL COLUMN SPLICE DETAIL | DATE: 10-20-67

REVISIONS

11-8-67

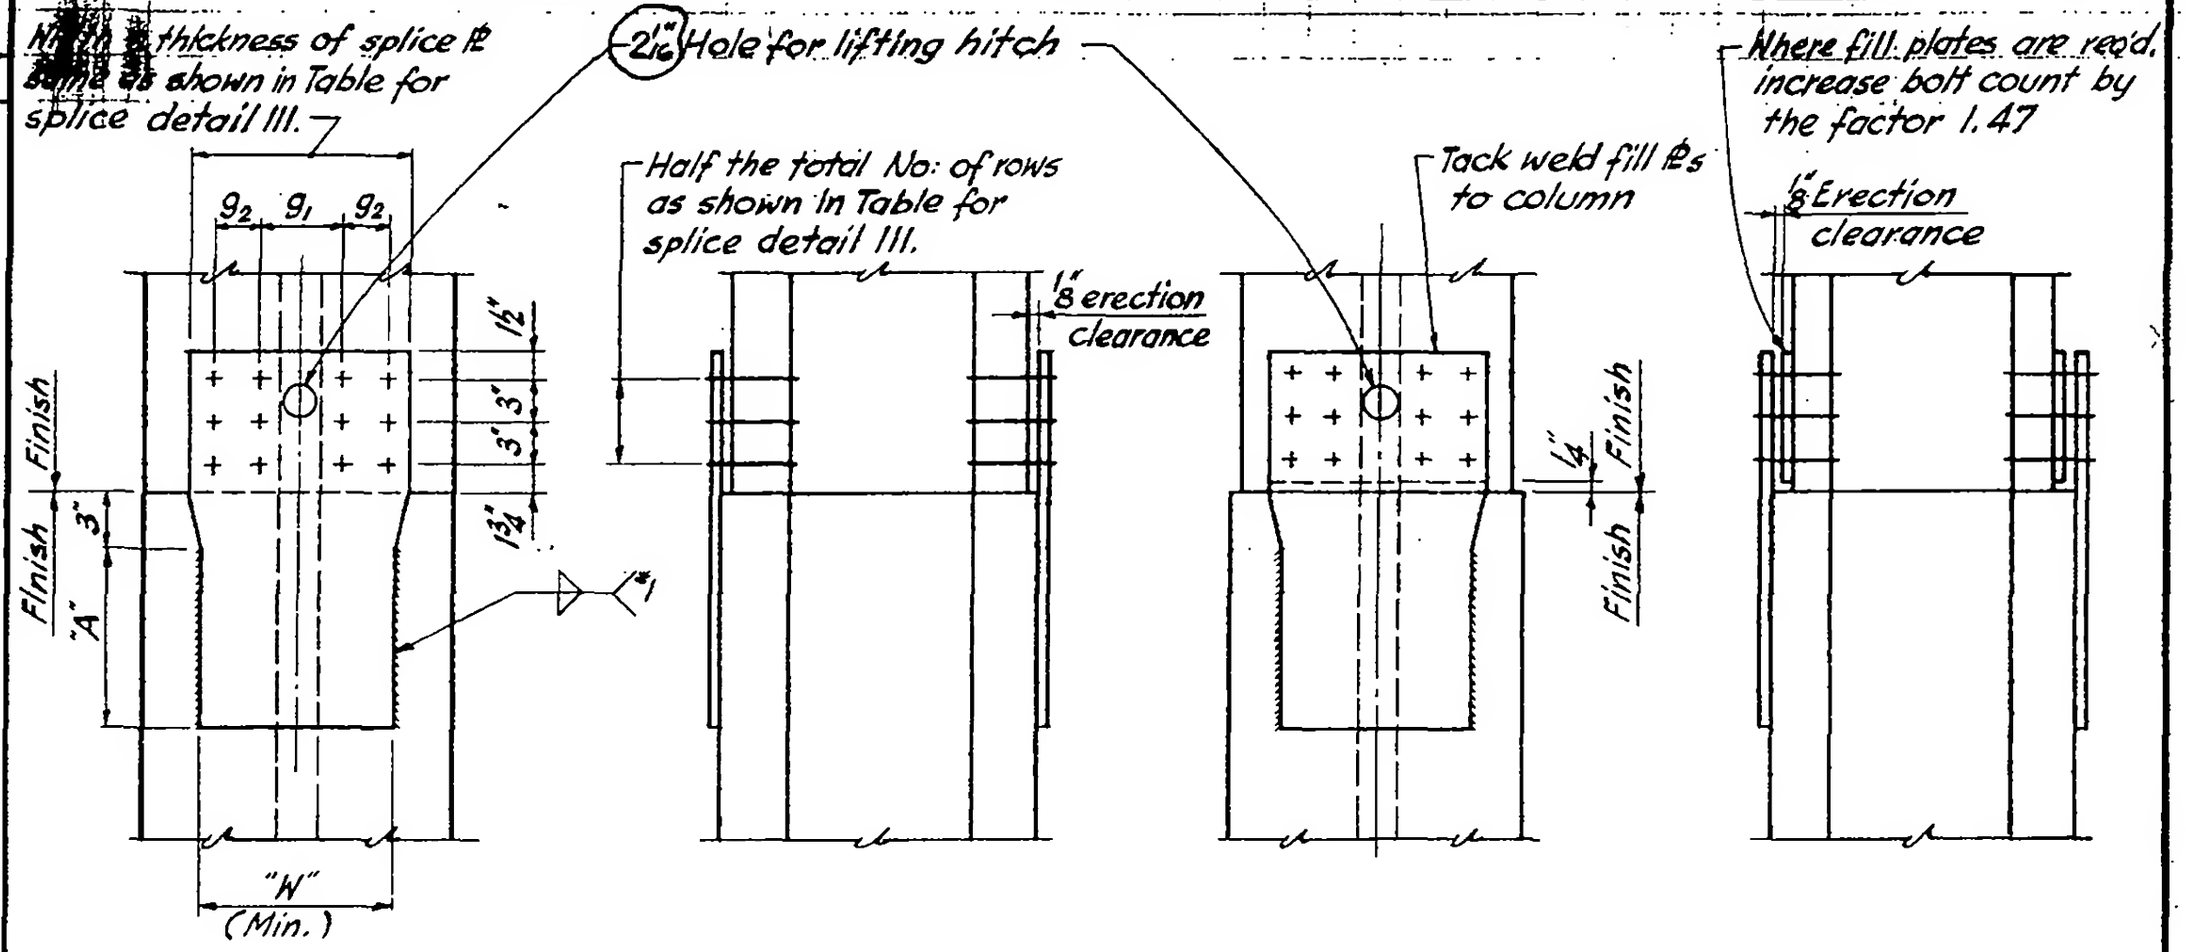

UPPER COL. SIZE	WELD #2	"A"	"W"
14 WF 455 thru 14 WF 500	9/16	18	14
14 WF 550 thru 14 WF 605	5/8	18	14
14 WF 665 thru 14 WF 730	5/8	18	15

LICENSED PROFESSIONAL ENGINEER LESLIE E. ROBERTSON No. 34960 CITY OF THE STATE OF NEW YORK

SPLICE DETAIL 112

10-JK2-10