
SKILLING, HELLE, CHRISTIANSEN, ROBERTSON — Structural & Civil Engineers

PROJECT: THE WORLD TRADE CENTER | TITLE: DETAIL OF COLUMN SITTING ON TOP OF GIRDER | DATE: 2-4-69

REVISIONS

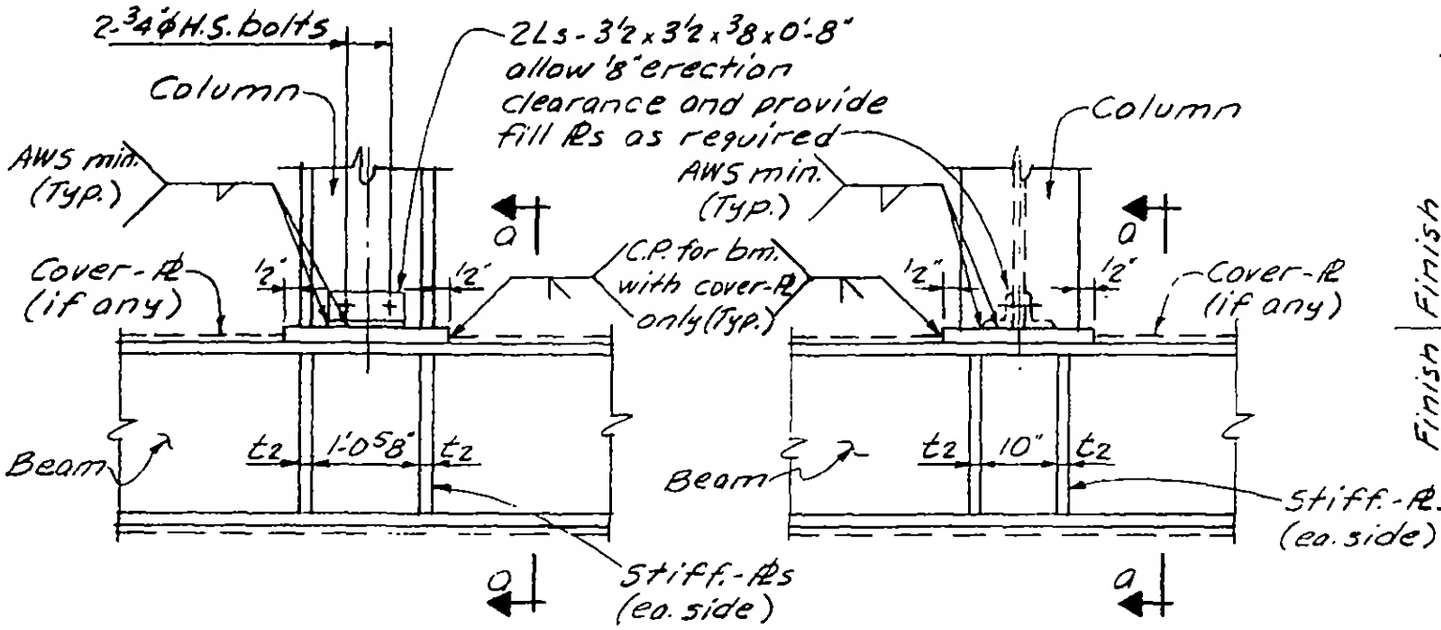

Notes:
1. All bolts to be A-325 friction type.
2. All welds to be E70xx.

DETAIL NO.	TYPE	BEARING ℞		STIFF. ℞s		DETAIL NO.	TYPE	BEARING ℞		STIFF. ℞s	
		t_1	Fy	t_2	Fy			t_1	Fy	t_2	Fy
1	I	1"	36	¾"	42						

LICENSED PROFESSIONAL ENGINEER — LESLIE E. ROBERTSON — No. 34960 — UNIVERSITY OF THE STATE OF NEW YORK

DESIGNED

DRAWN A.L.F.

REVIEWED E.L.

10-JK2-31B