
SKILLING - HELLE - CHRISTIANSEN - ROBERTSON — Structural & Civil Engineers

PROJECT THE WORLD TRADE CENTER | TITLE DET. OF COLUMN CAP OVER COL. K31-4, K35-3, K35-52A & K37-3 | DATE 11-24-67

REVISIONS
11-5-68
4-4-69

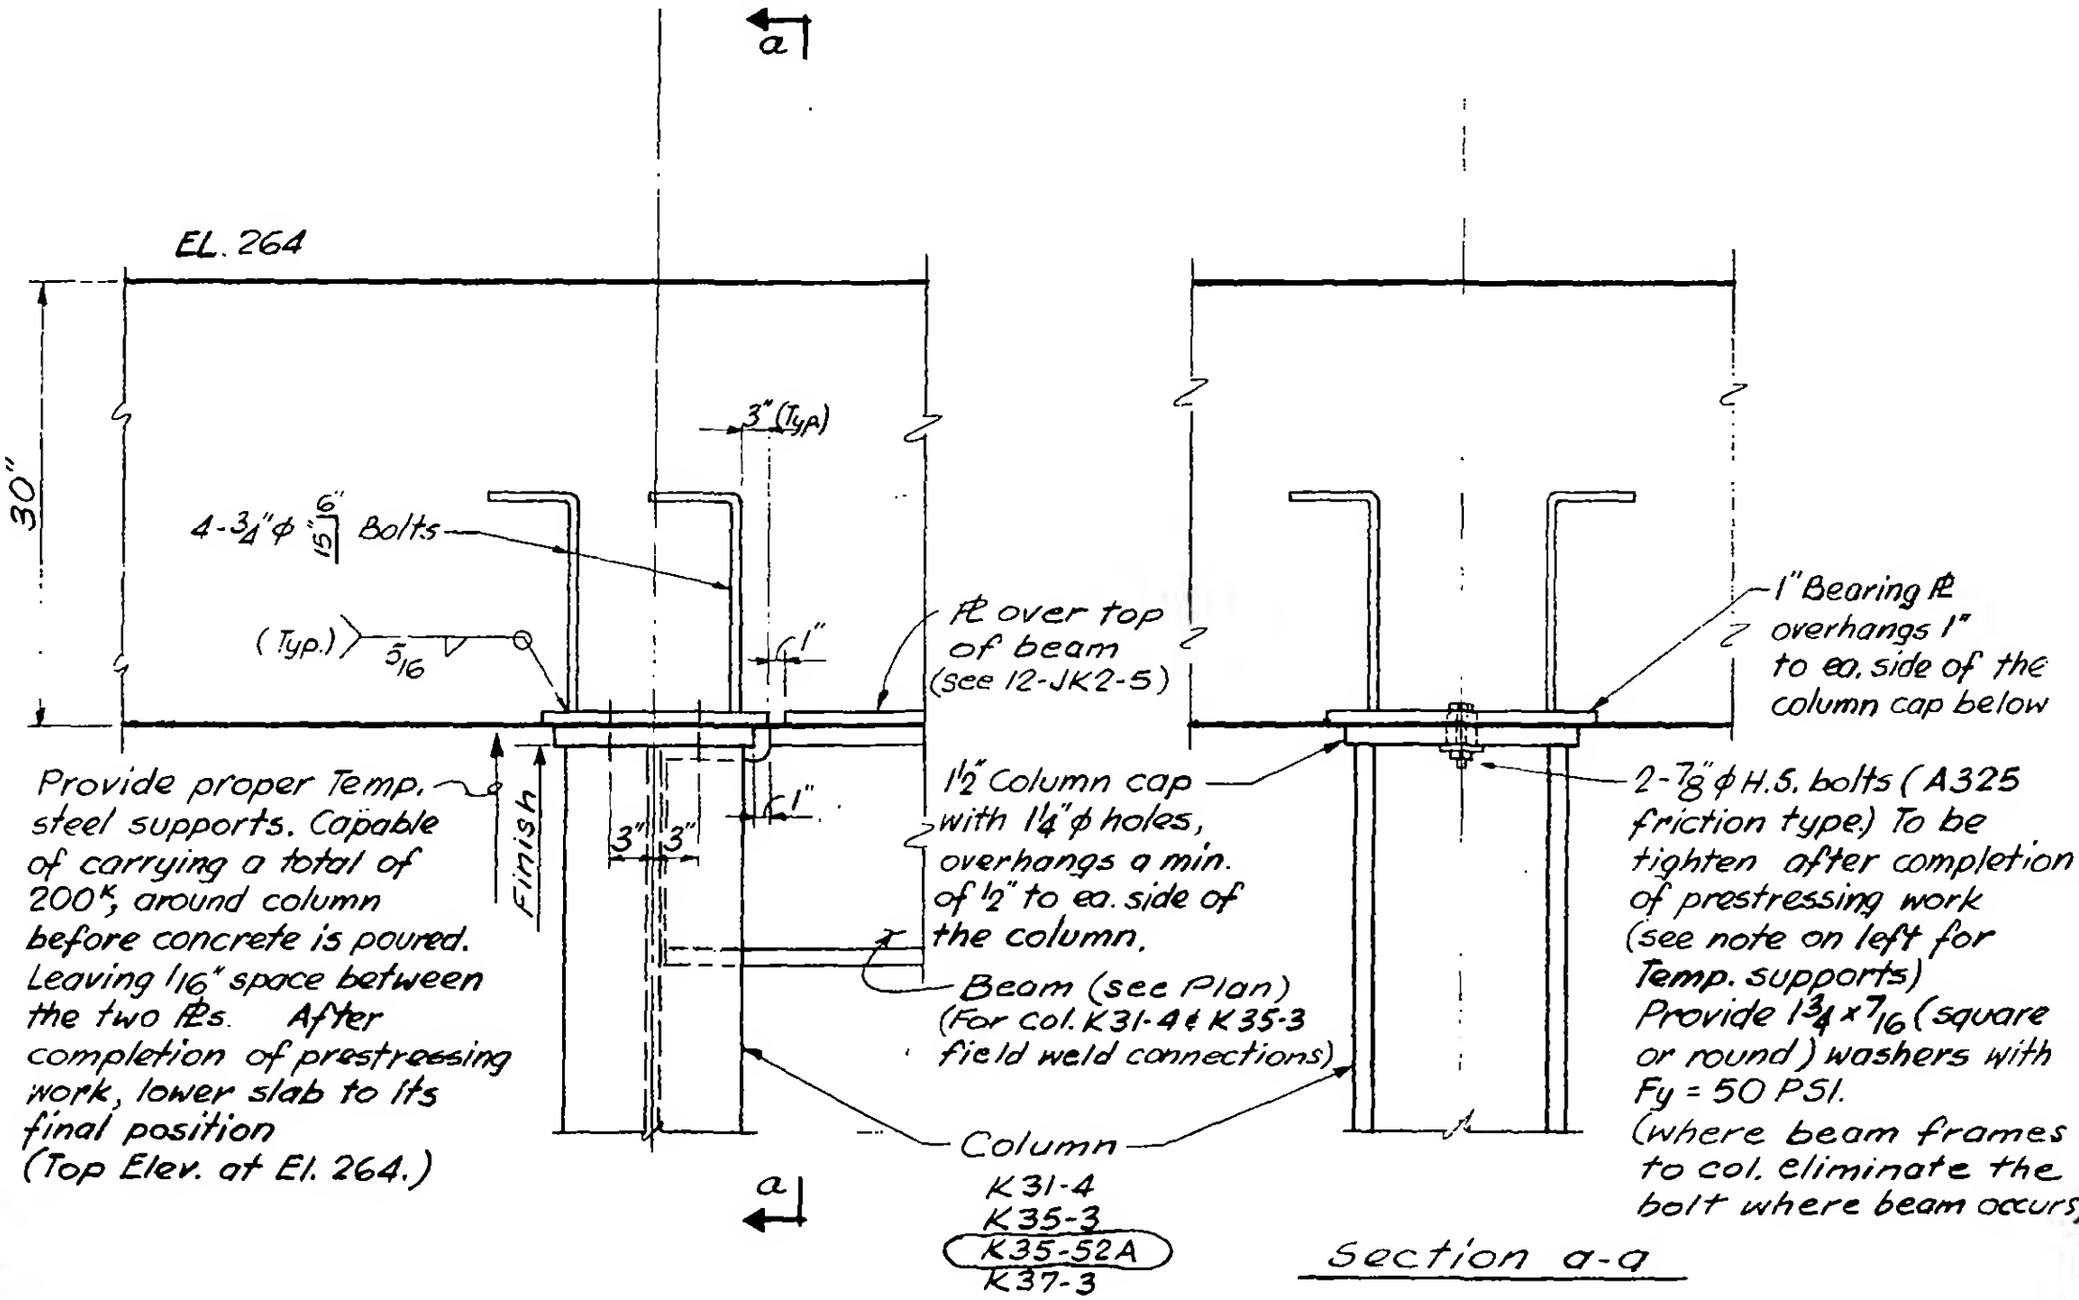

Section a-a

LICENSED PROFESSIONAL ENGINEER — LESLIE E. ROBERTSON — No. 34360 — UNIVERSITY OF THE STATE OF NEW YORK

DRAWN S.C.
REVISED E.L.

10-JK2-32