

SKILLING - HELLE - CHRISTIANSEN - ROBERTSON Structural & Civil Engineers

PROJECT THE WORLD TRADE CENTER | TITLE DETAIL OF COLUMN J8-6 | DATE 4-5-68

REVISIONS
7-19-68
9-4-68
11-5-68

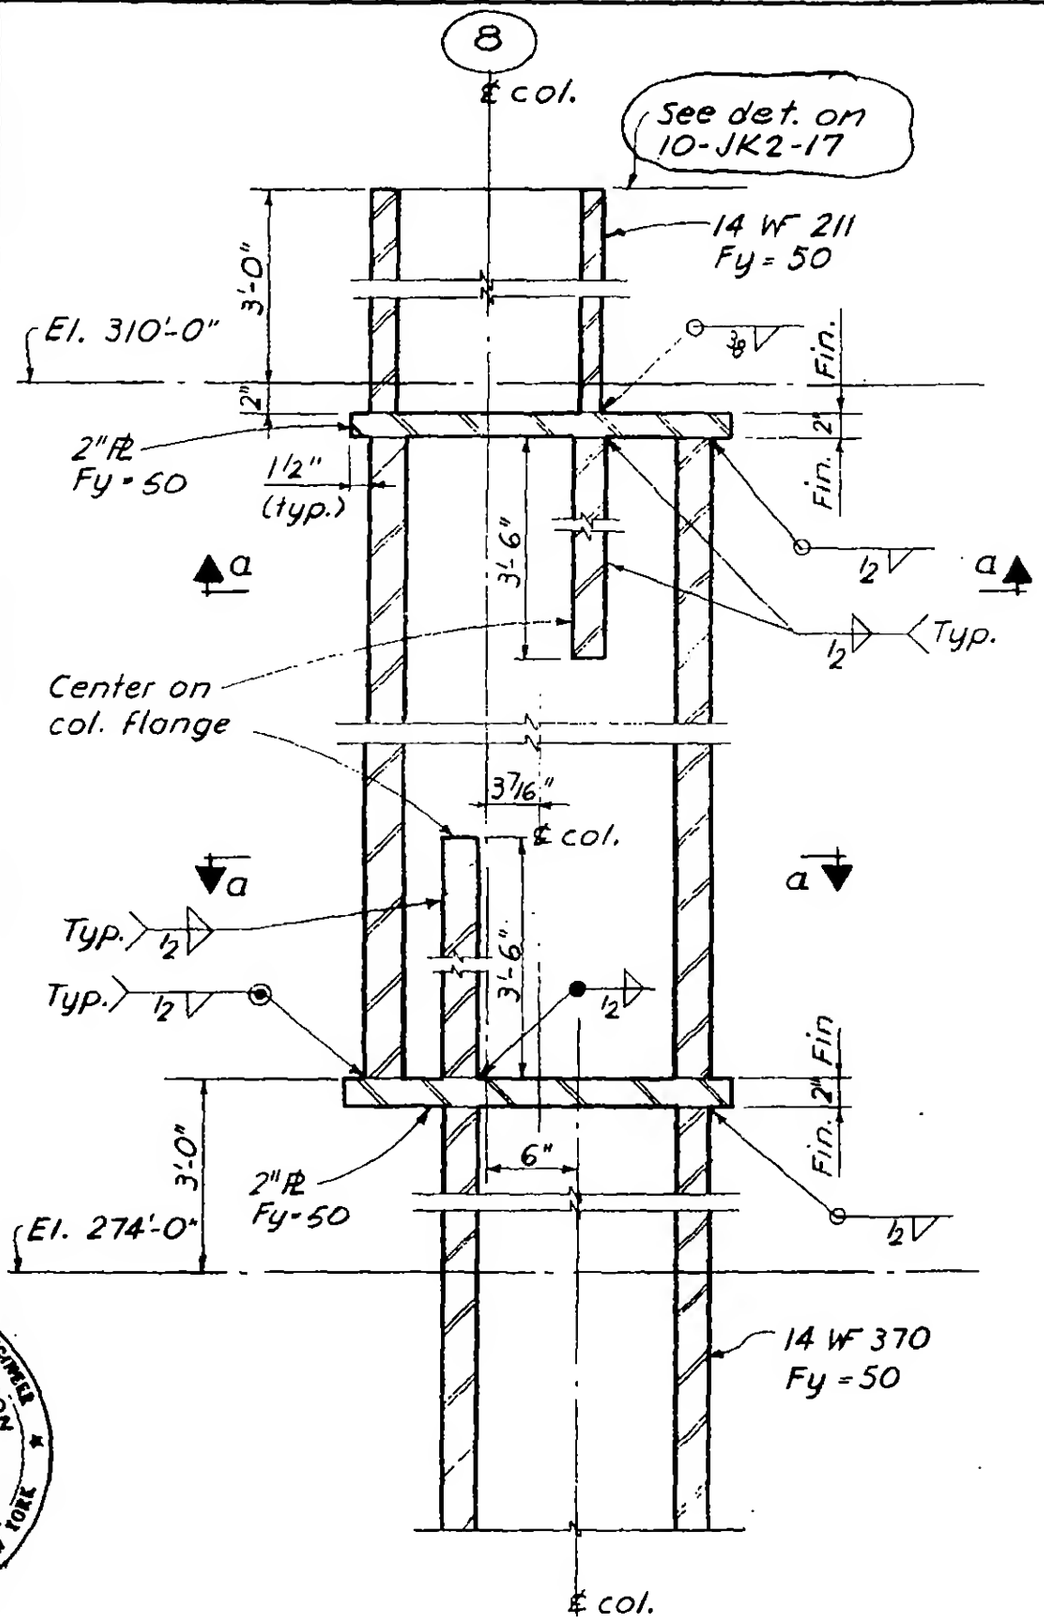

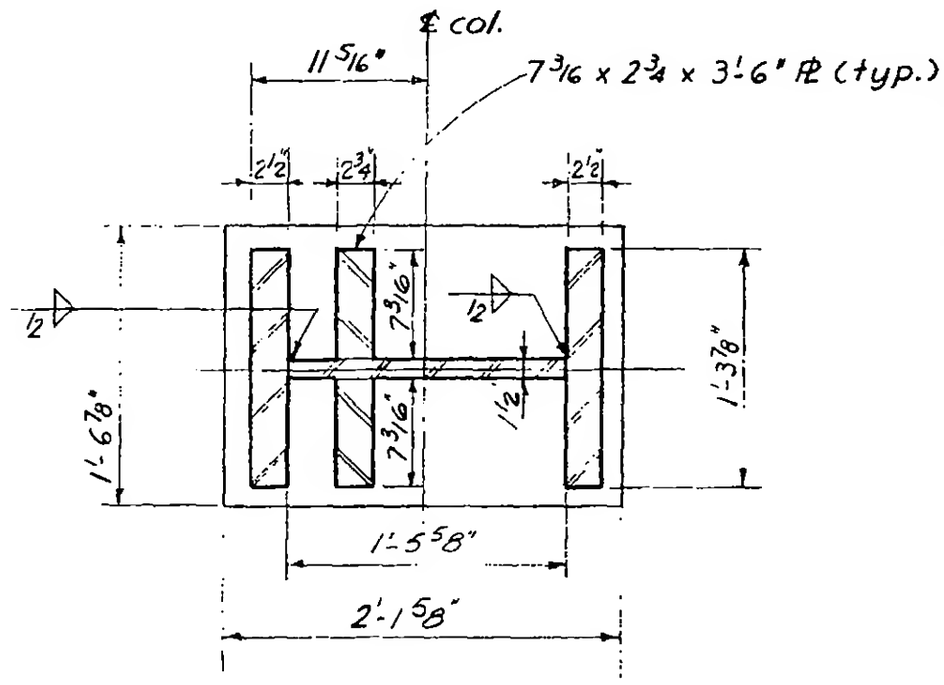

All col. material Fy = 50

Section a-a

LICENSED PROFESSIONAL ENGINEER
LESLIE E. ROBERTSON
No. 34360
UNIVERSITY OF THE STATE OF NEW YORK

10-31-68

10-JK2-34