SKILLING - HELLE - CHRISTIANSEN - ROBERTSON Structural & Civil Engineers

PROJECT THE WORLD TRADE CENTER | TITLE TYPICAL DETAIL OF COLUMN BASE-PLATE | DATE 10-20-67


REVISIONS

11-8-67 Gen. revisions

2-28-68

6-7-68

9-4-68

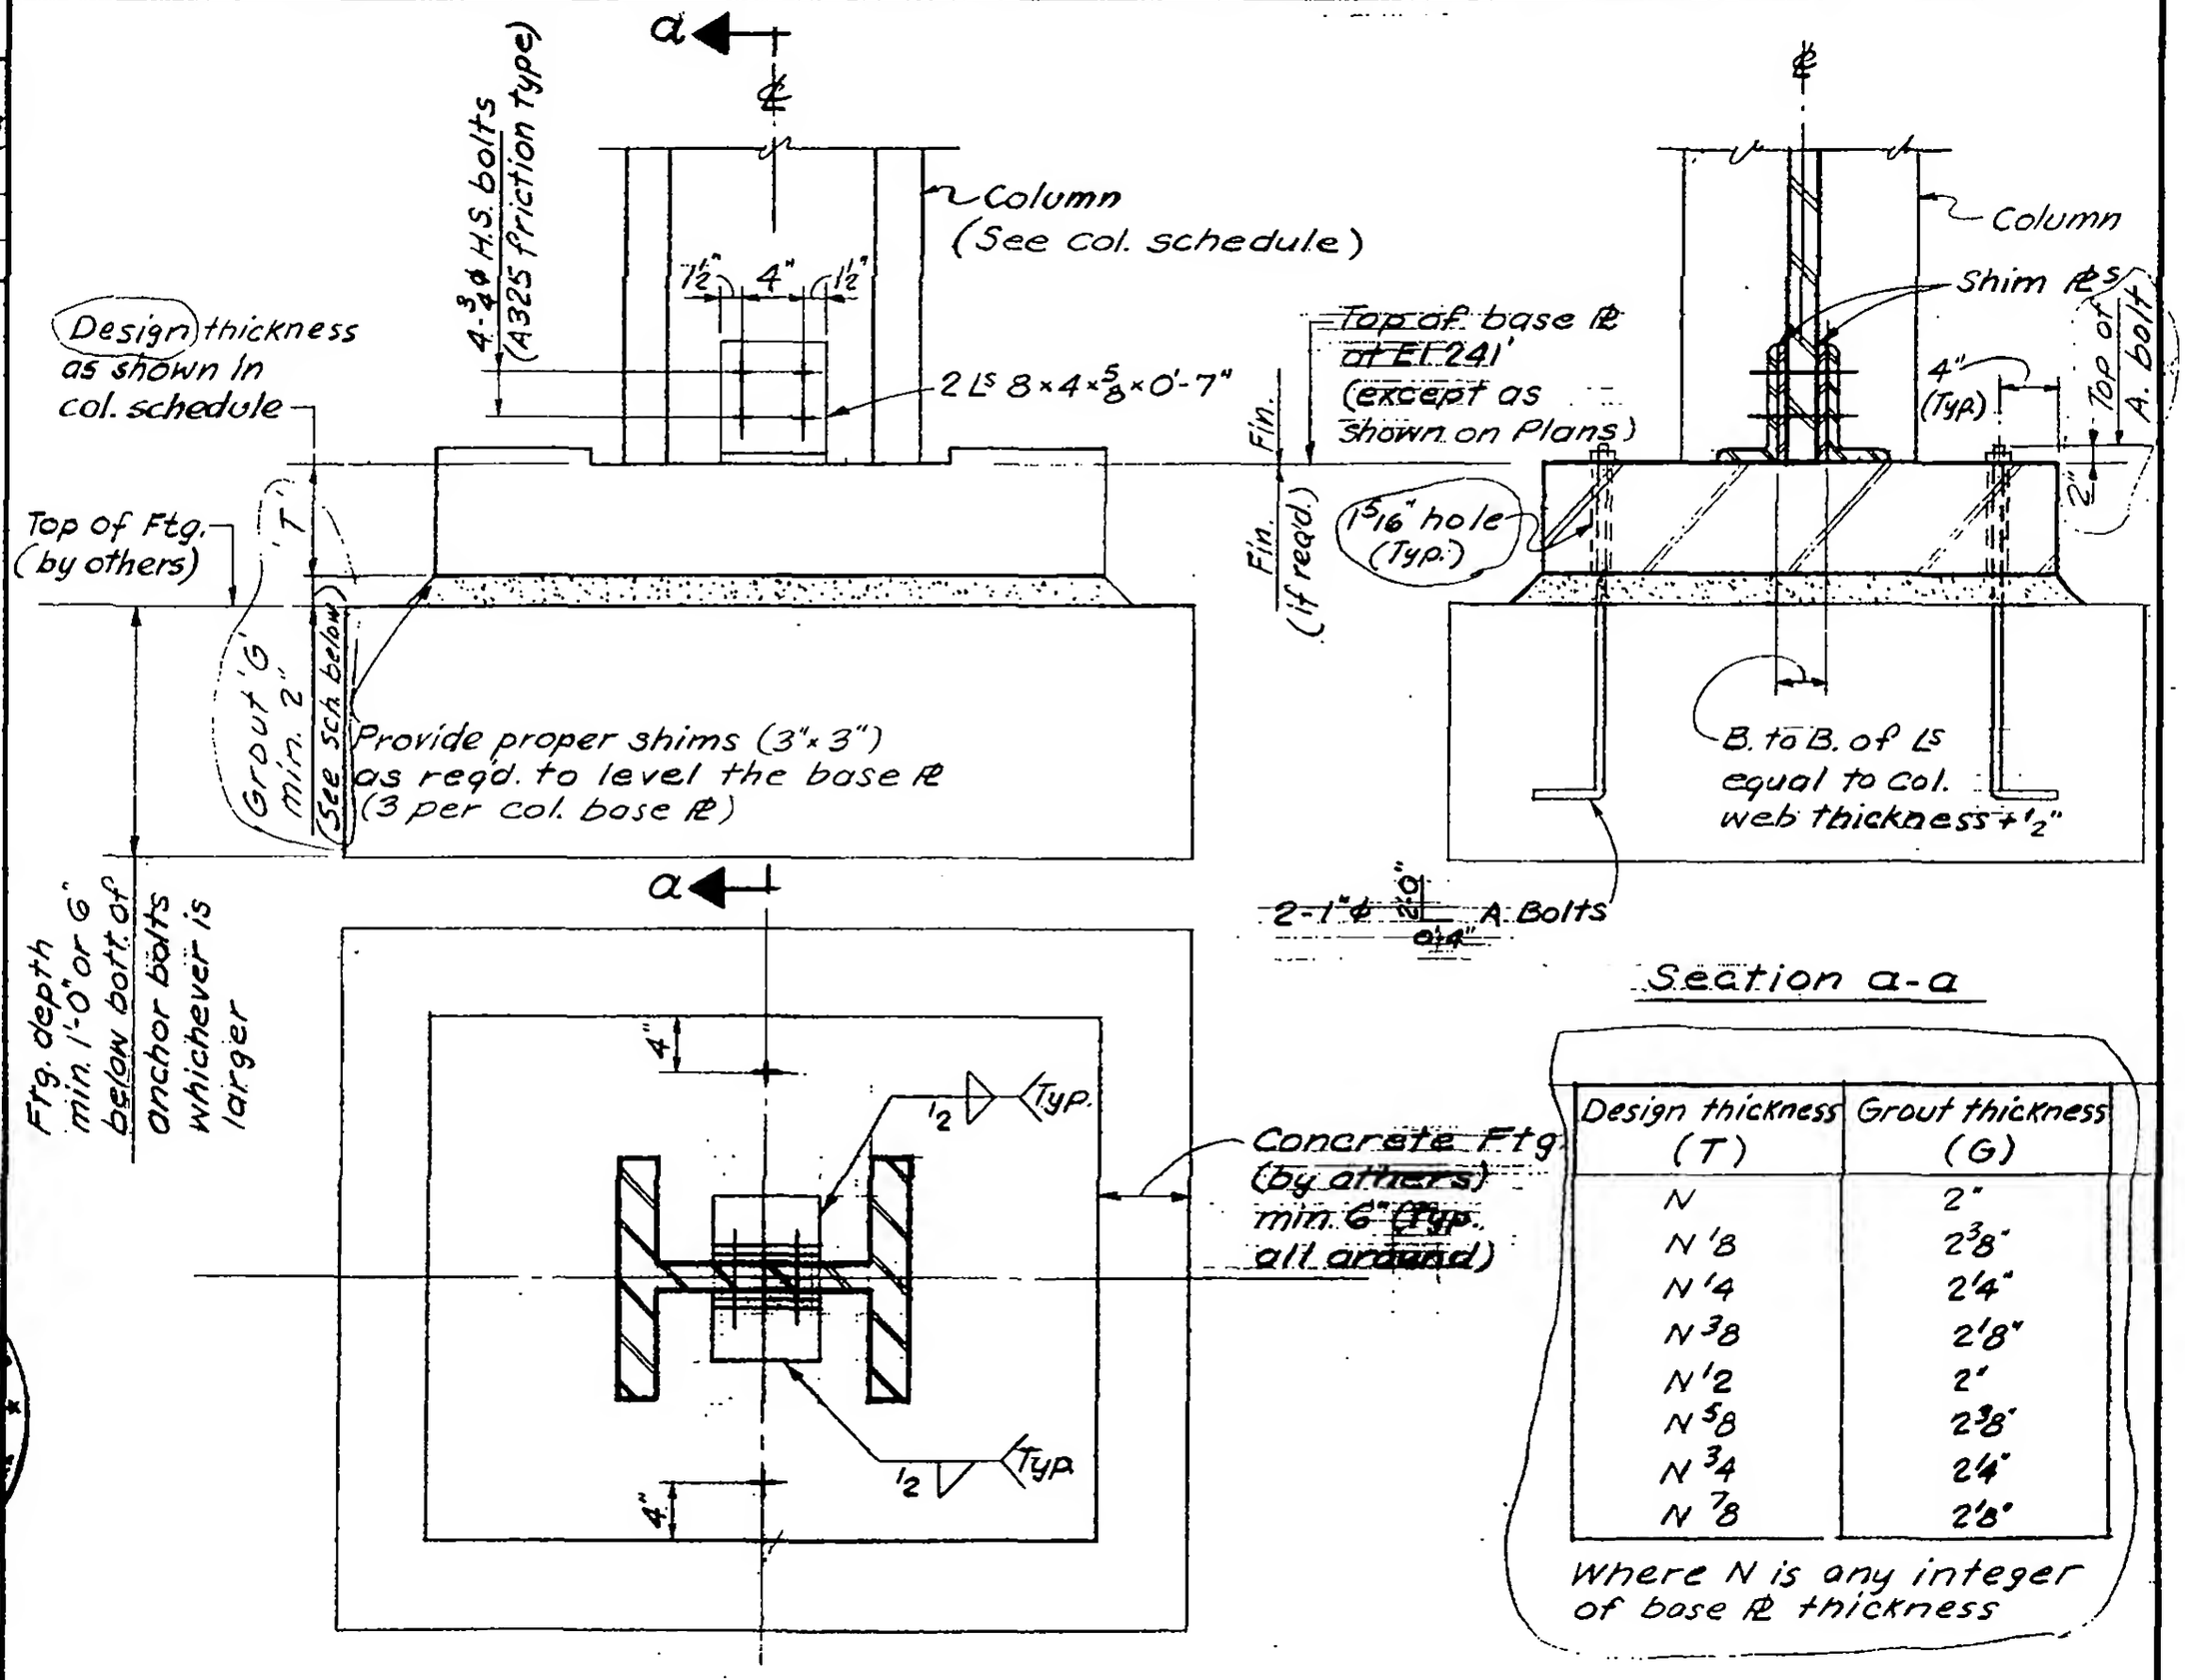

Design thickness (T)	Grout thickness (G)
N	2"
N 1/8	2 3/8"
N 1/4	2 1/4"
N 3/8	2 1/8"
N 1/2	2"
N 5/8	2 3/8"
N 3/4	2 1/4"
N 7/8	2 1/8"

Where N is any integer of base ℞ thickness

LICENSED PROFESSIONAL ENGINEER LESLIE E. ROBERTSON No. 34360 UNIVERSITY OF THE STATE OF NEW YORK

10-JK3-2