
SKILLING - HELLE - CHRISTIANSEN - ROBERTSON Structural & Civil Engineers

PROJECT THE WORLD TRADE CENTER | TITLE TYP. COLUMN BASE-Pl DET. UNDER BOX SECT. COL. | DATE 6-28-68

REVISIONS

9-4-68

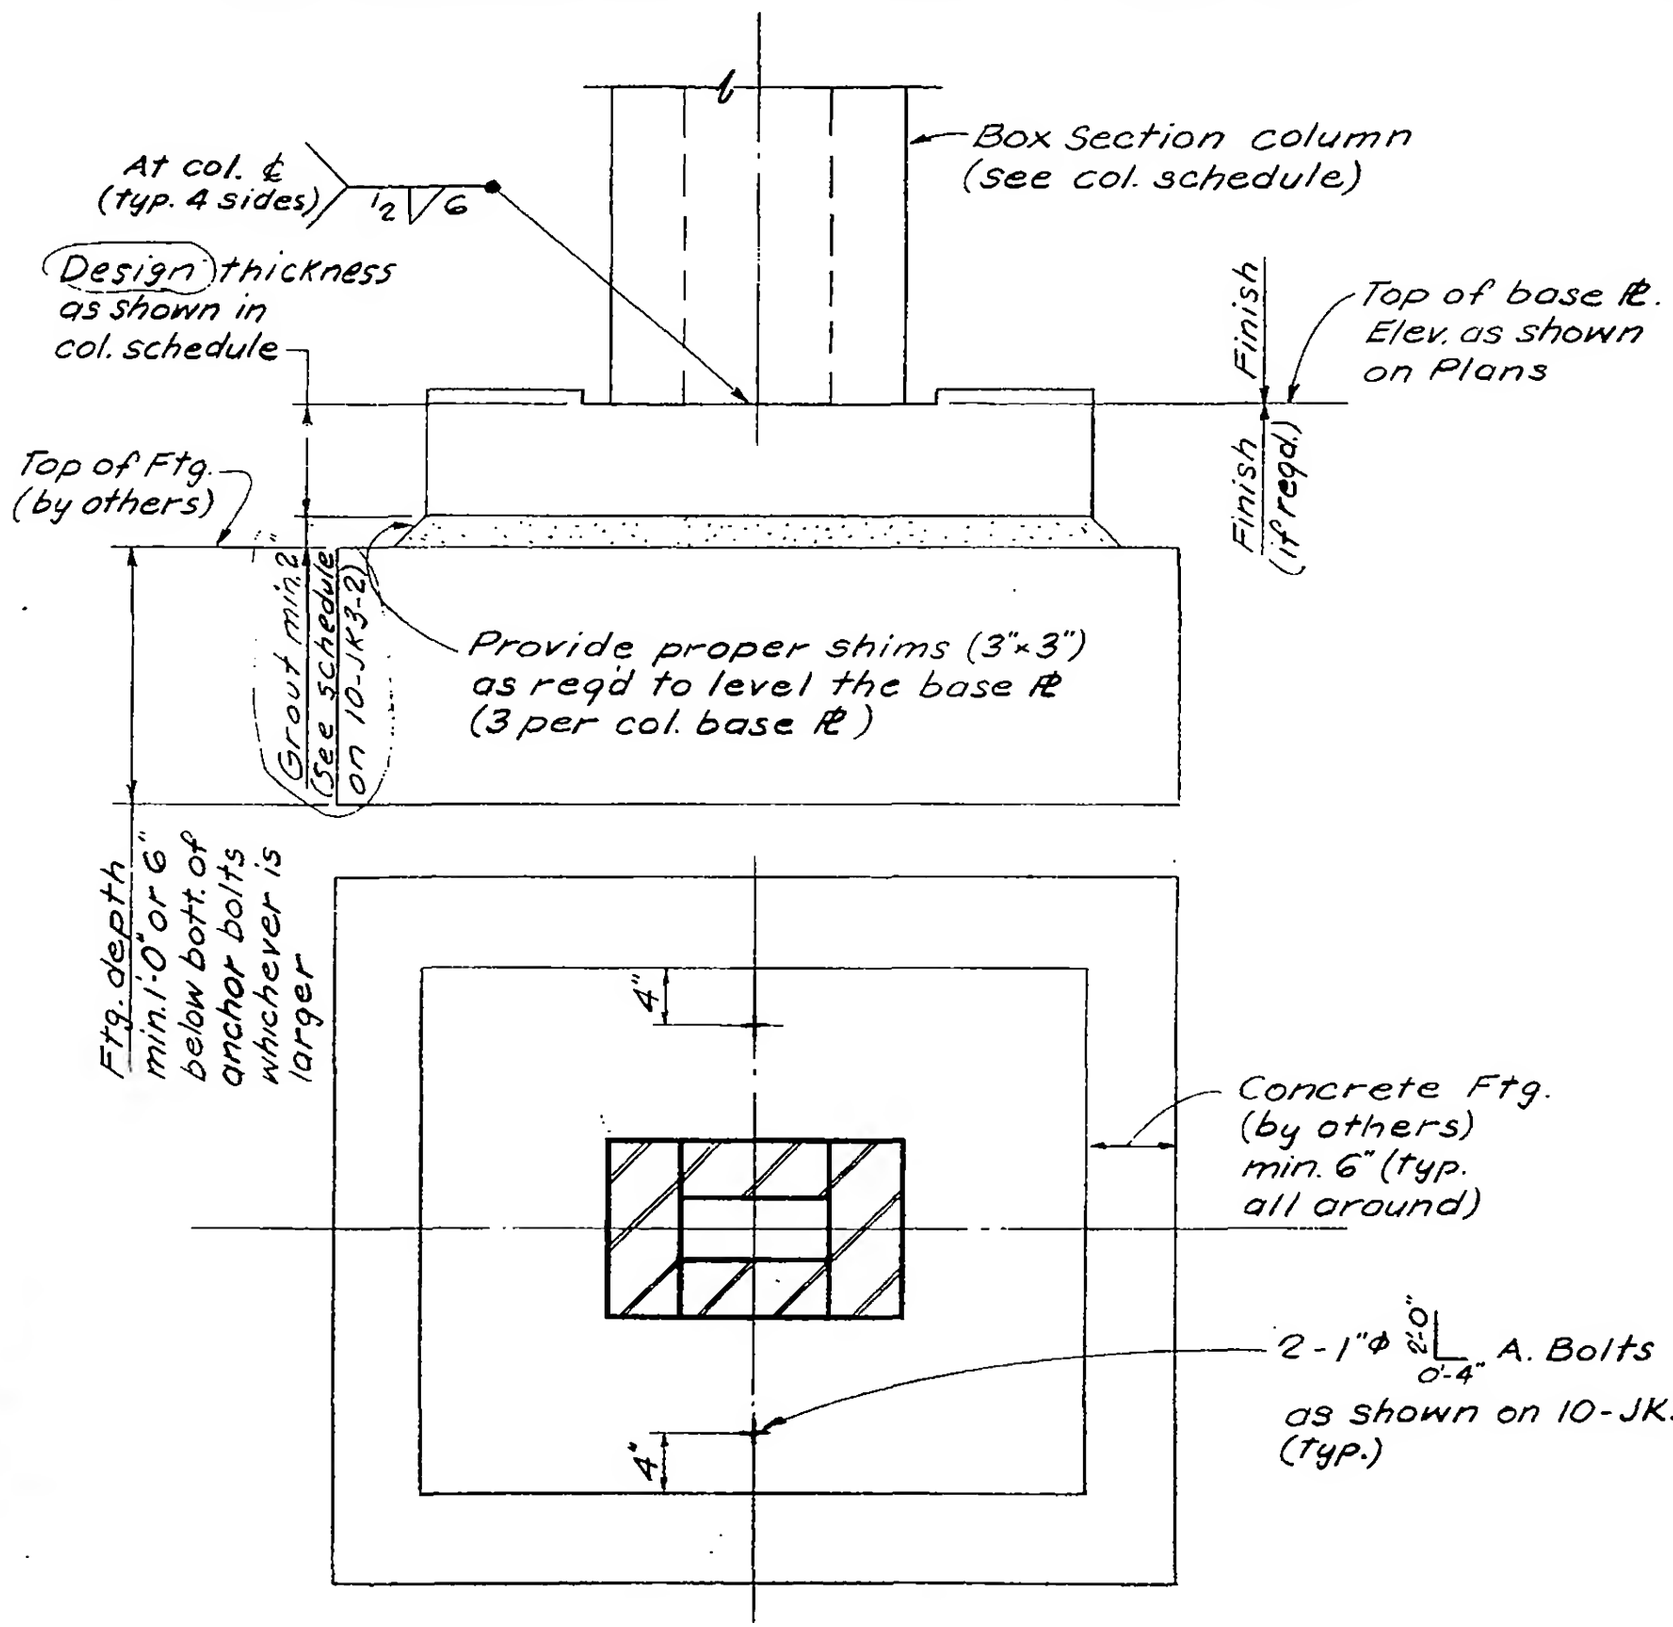

Plan

LICENSED PROFESSIONAL ENGINEER
LESLIE E. ROBERTSON
No. 34660
UNIVERSITY OF THE STATE OF NEW YORK

10-JK3-2C