

SKILLING, HELLE, CHRISTIANSEN, ROBERTSON — Structural & Civil Engineers

PROJECT THE WORLD TRADE CENTER | TITLE TYP DETAIL OF COLUMN BASE - Pls (with * * as shown on plans) | DATE 8-9-68

REVISIONS

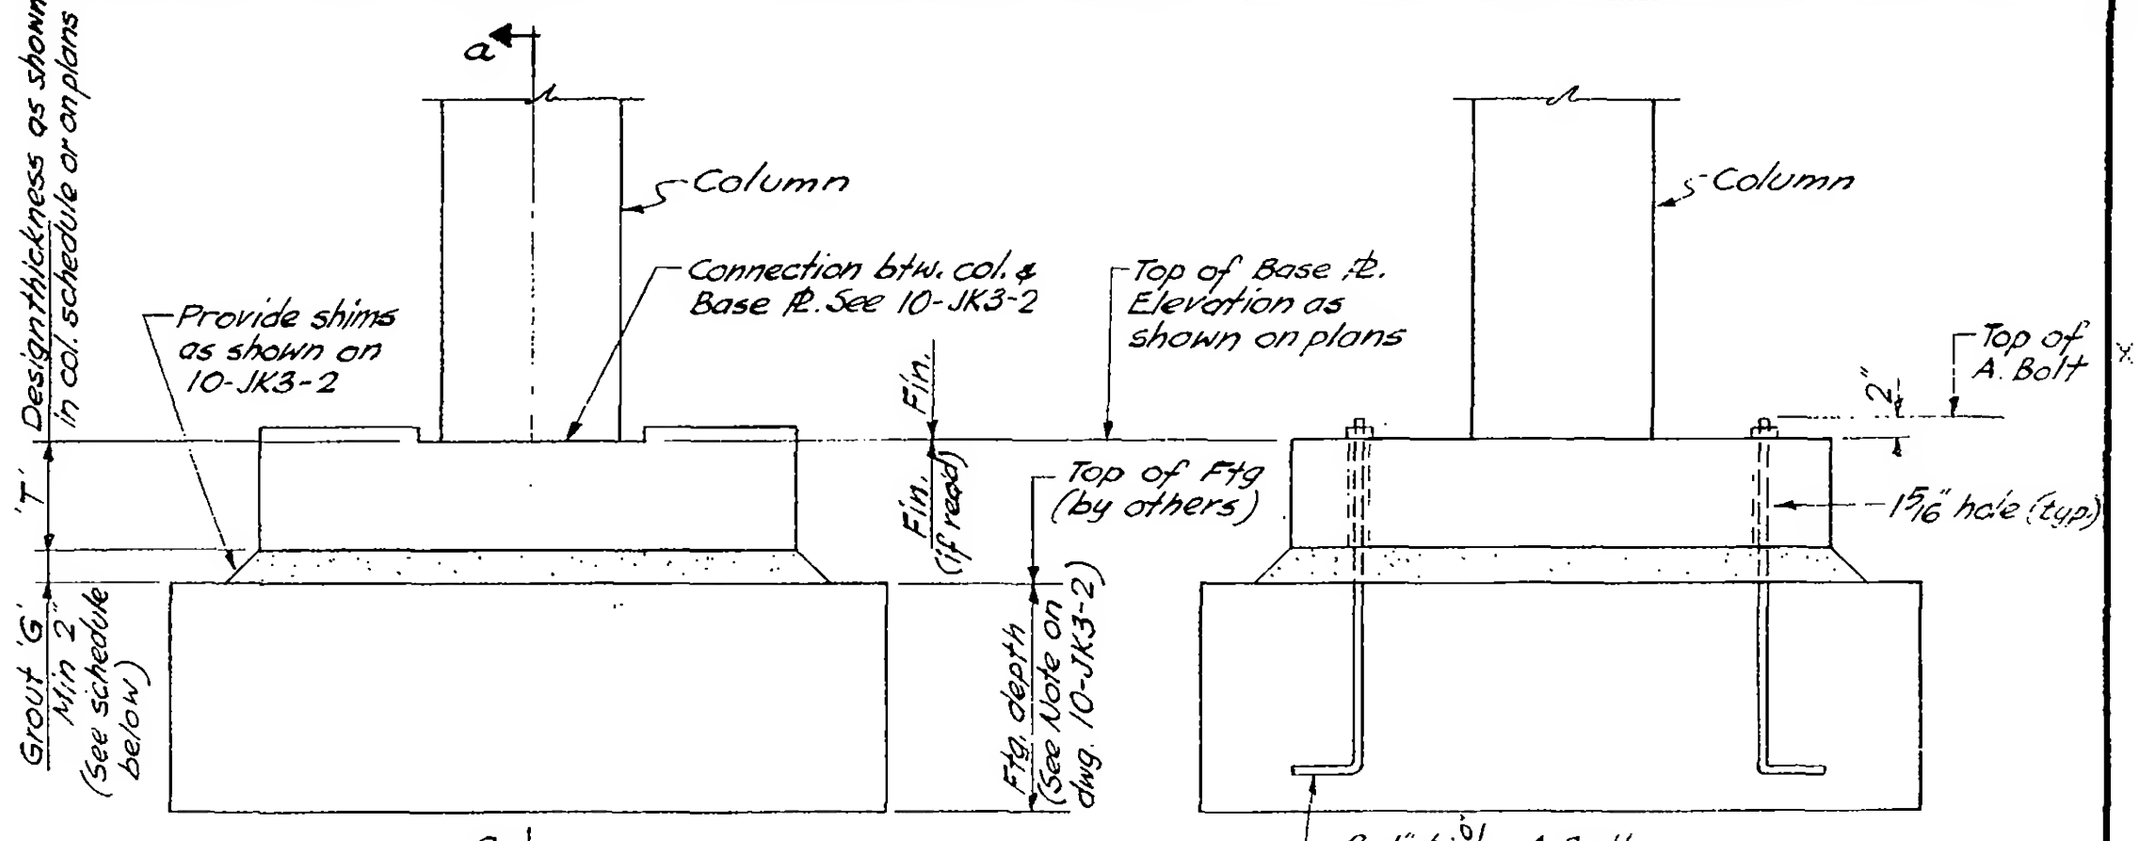

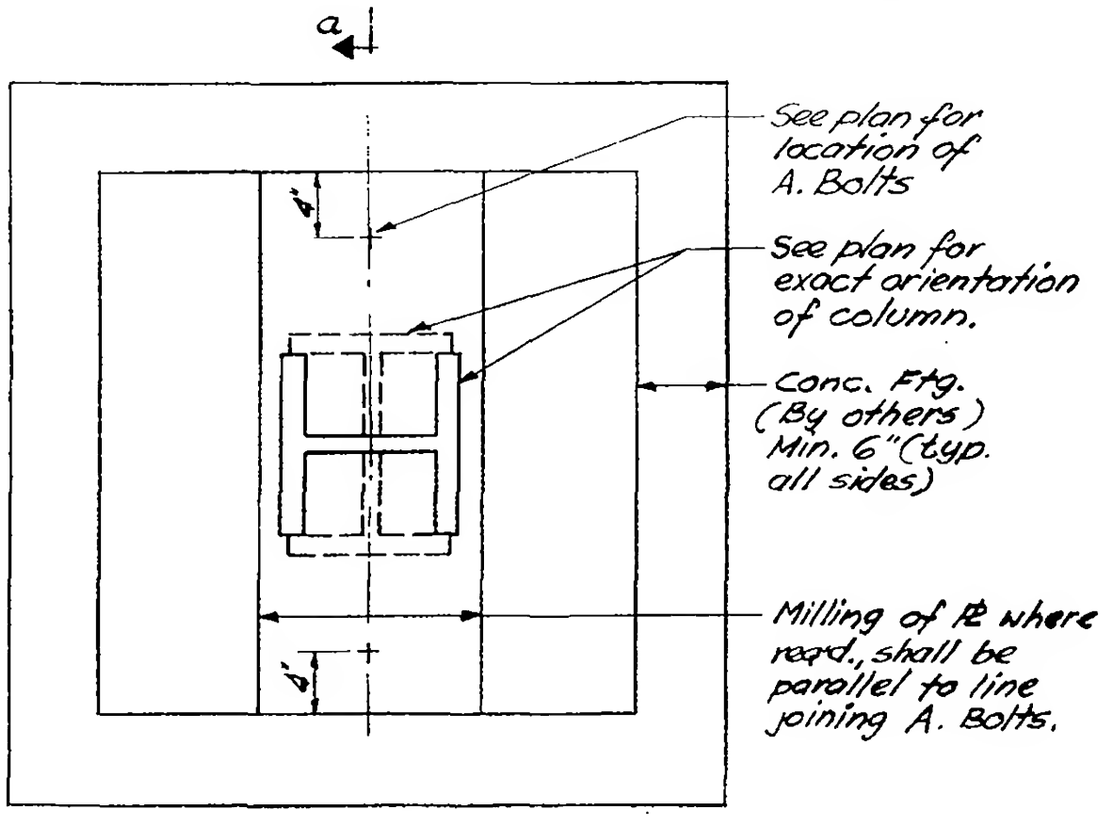

Design thickness (T)	Grout thickness (G)
N	2"
N 1/8	2 3/8"
N 1/4	2 1/4"
N 3/8	2 1/8"
N 1/2	2"
N 5/8	2 3/8"
N 3/4	2 1/4"
N 7/8	2 1/8"

Where N is any integer of Base Pl thickness

LICENSED PROFESSIONAL ENGINEER — LESLIE E. ROBERTSON — No. 34360 — UNIVERSITY OF THE STATE OF NEW YORK

DESIGNED

DRAWN

REVIEWED

10-JK3-2D