
SKILLING, HELLE, CHRISTIANSEN, ROBERTSON — Structural & Civil Engineers


PROJECT THE WORLD TRADE CENTER | TITLE COLUMN BASE PLATE DETAIL AT EL. 310'-0" | DATE 10-15-68

REVISIONS


11-5-68

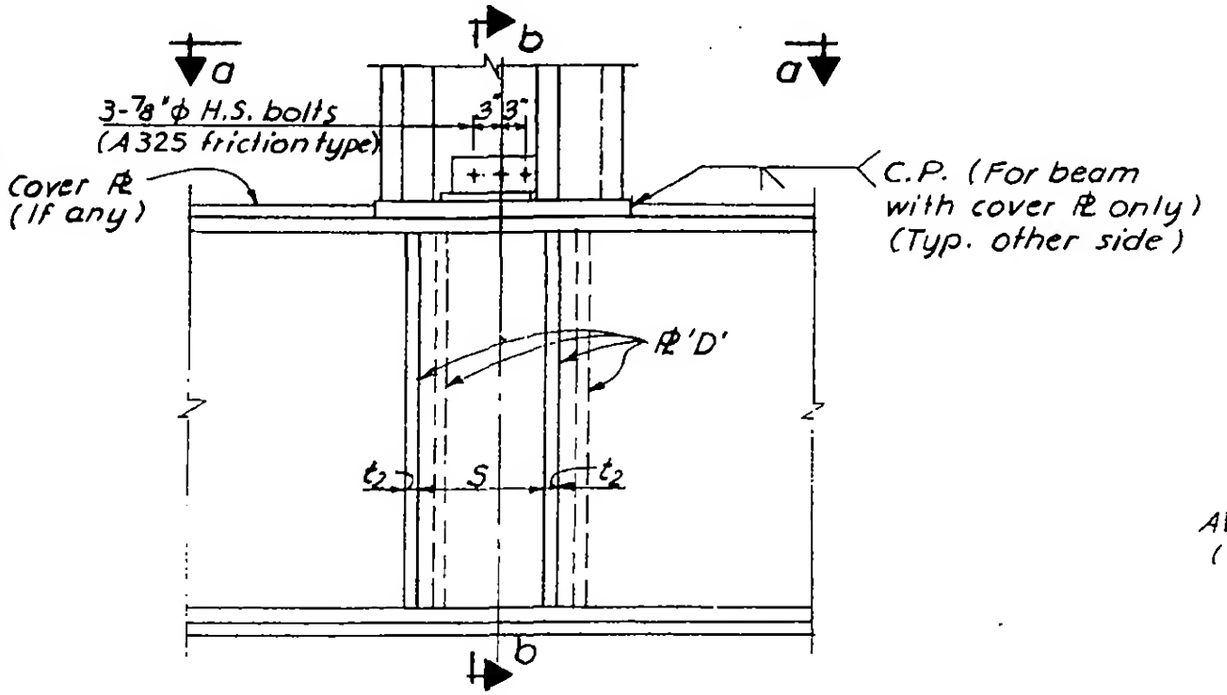

Type V

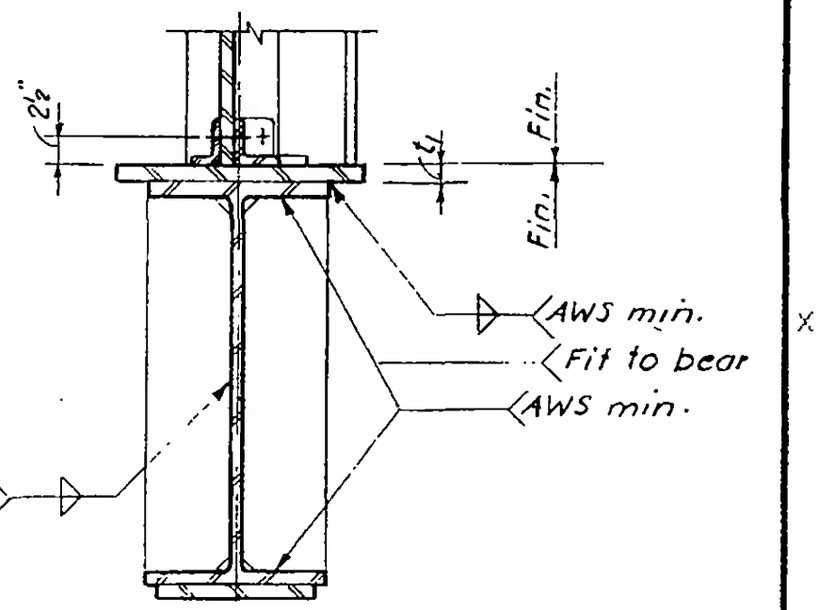

Section b-b

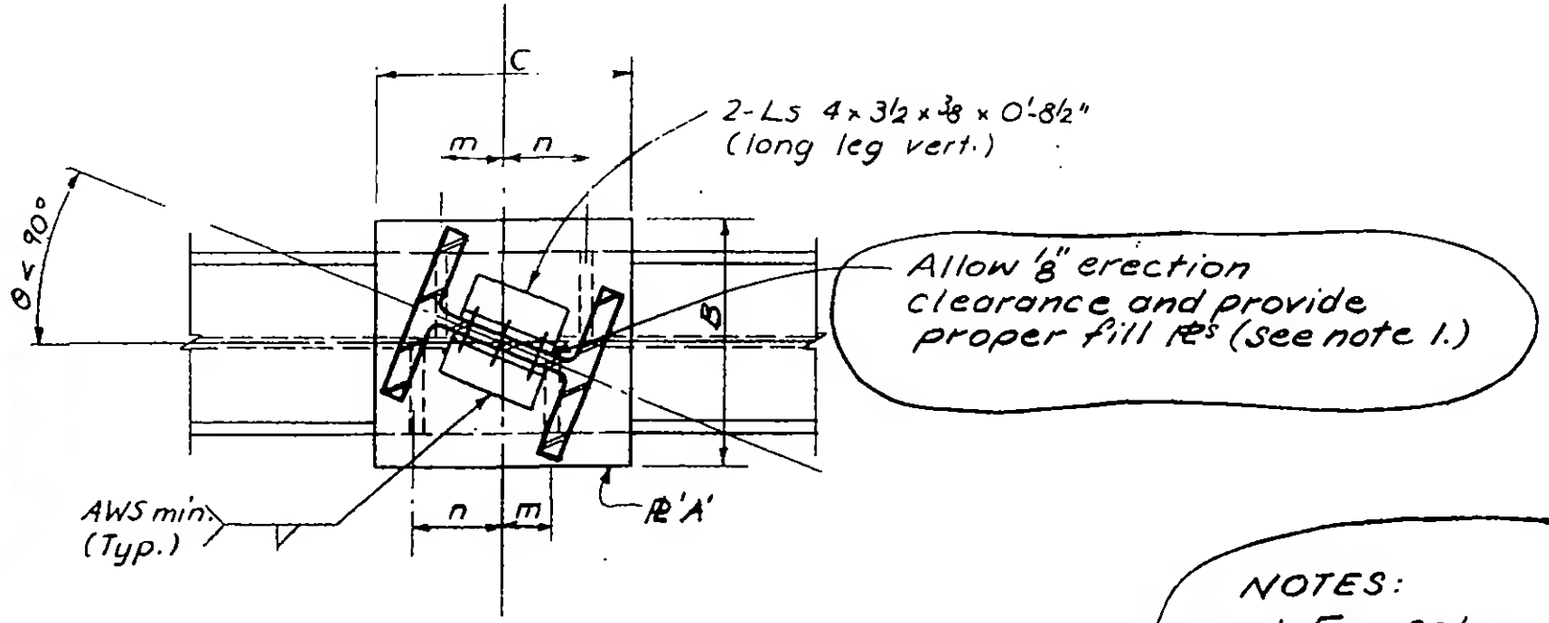

Section a-a

NOTES:
1. For columns with designation other than "J" or "K", fill Pls & bolts to be provided by others.

LICENSED PROFESSIONAL ENGINEER
LESLIE E. ROBERTSON
No. 34360
UNIVERSITY OF THE STATE OF NEW YORK

DESIGNED

DRAWN

REVIEWED

10-JK3-8