
WORTHINGTON, SKILLING, HELLE & JACKSON Civil & Structural Engineers

PROJECT THE WORLD TRADE CENTER | TITLE TYPICAL COLUMN DETAILS | DATE 5-15-67

REVISIONS

5-26-67
10-20-67
11-8-67

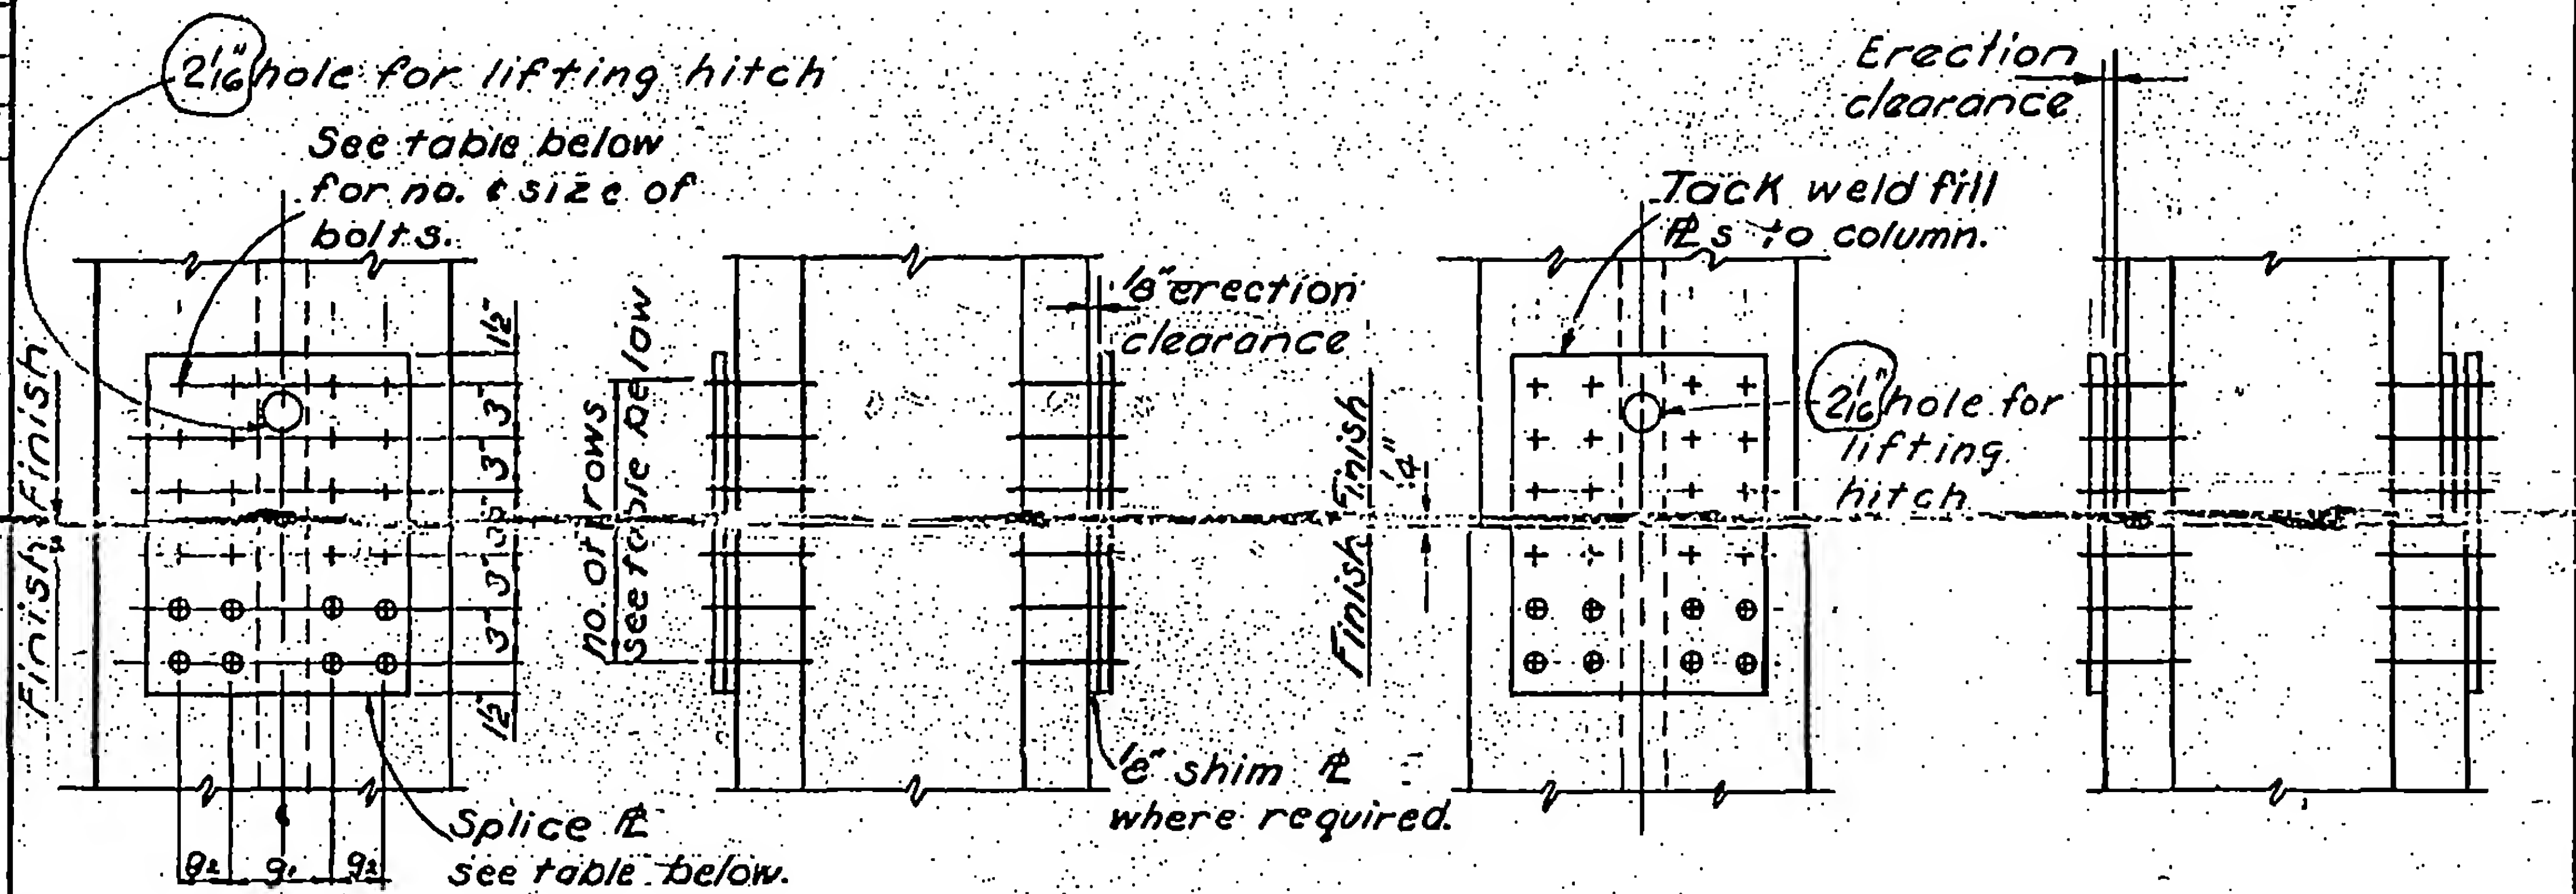

UPPER COL. SIZE	No. & SIZE OF BOLTS	No OF ROWS	SPLICE PL SIZE	g	g2
14WF455, 14WF500	20-1"Ø	6	17 x 7/8	5 1/2	3
14WF550, 14WF605	24-1"Ø	6	17 x 7/8	5 1/2	3
14WF665, 14WF730	28-1"Ø	8	17 x 1	7	3

LICENSED PROFESSIONAL ENGINEER
LESLIE E. ROBERTSON
No. 34360
UNIVERSITY OF THE STATE OF NEW YORK

SPLICE DETAIL 111

Splice Detail-112 may be used at contractor's option.

10-JK2-9

1040-L,3