
SKILLING - HELLE - CHRISTIANSEN - ROBERTSON Structural & Civil Engineers

PROJECT THE WORLD TRADE CENTER | TITLE TYP. DET. OF COLUMN SITTING ON TOP OF GIRDER | DATE 10-20-67

REVISIONS

11-8-67

1-5-68

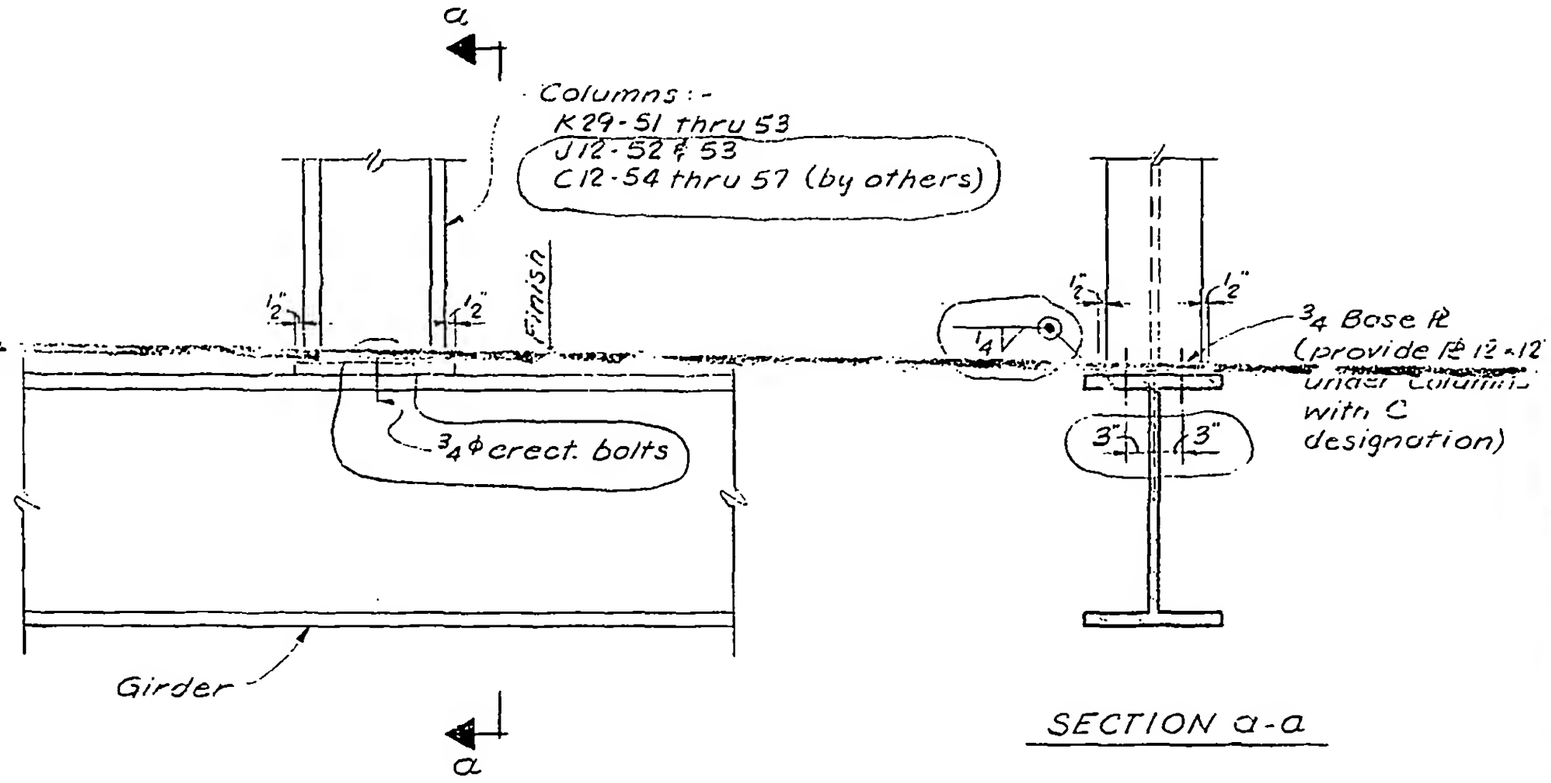

SECTION a-a

NOTE:
Connection between Pl & column similar to Splice Detail 104 (shop weld may be used)

LICENSED PROFESSIONAL ENGINEER
LESLIE E. ROBERTSON
No. 34360
UNIVERSITY OF THE STATE OF NEW YORK

10-JK2-31