
SKILLING, HELLE, CHRISTIANSEN, ROBERTSON — Structural & Civil Engineers

PROJECT: THE WORLD TRADE CENTER | TITLE: DETAIL OF COLUMN SITTING ON TOP OF GIRDER | DATE: 2-4-69

REVISIONS

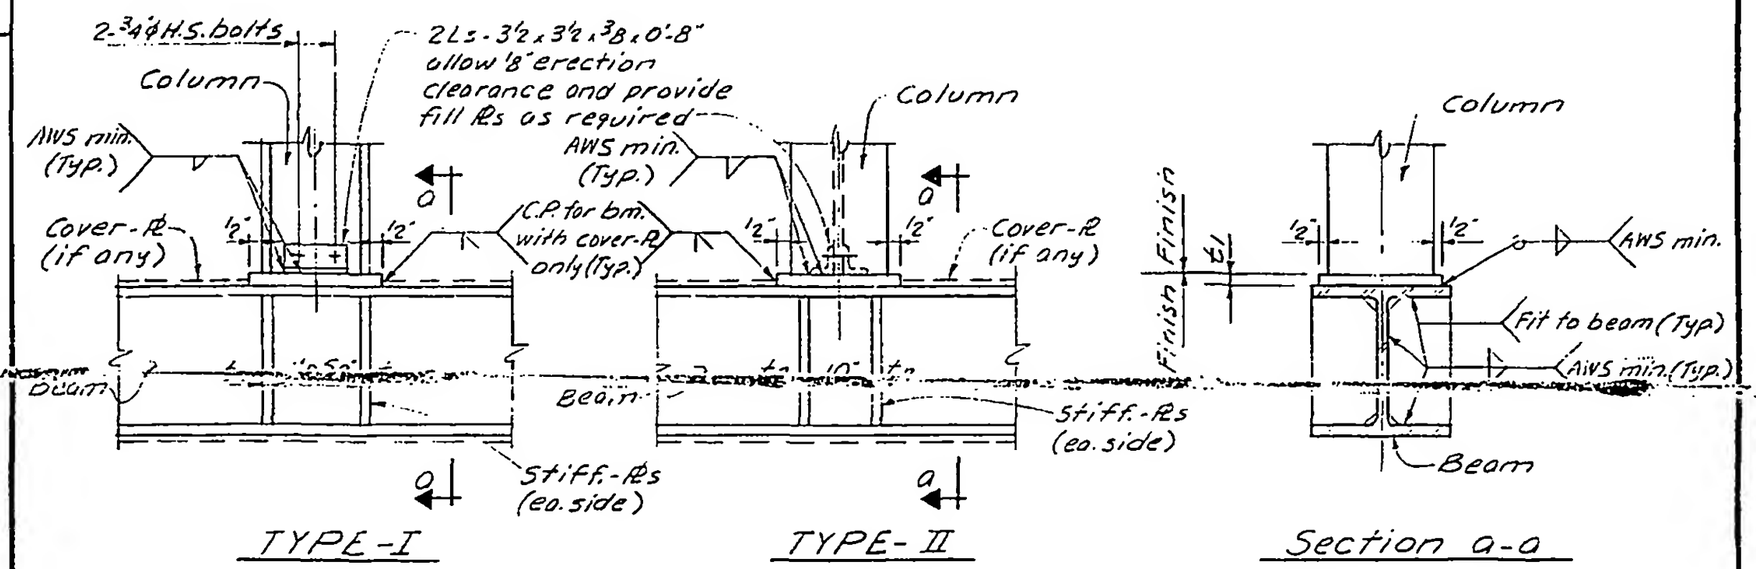


Notes:
1. All bolts to be A-325 friction type.
2. All welds to be E70xx.

| DETAIL NO. | TYPE | BEARING Pl | | STIFF. Pls | | DETAIL NO. | TYPE | BEARING Pl | | STIFF. Pls | |
|---|---|---|---|---|---|---|---|---|---|---|---|
| | | $t_1$ | Fy | $t_2$ | Fy | | | $t_1$ | Fy | $t_2$ | Fy |
| 1 | I | 1" | 36 | 3/4" | 42 | | | | | | |
| | | | | | | | | | | | |
| | | | | | | | | | | | |
LICENSED PROFESSIONAL ENGINEER — LESLIE E. ROBERTSON — No. 34360 — UNIVERSITY OF THE STATE OF NEW YORK

DESIGNED

DRAWN A.L.F.

REVIEWED E.L.

10-JK2-31B