
SKILLING - HELLE - CHRISTIANSEN - ROBERTSON · Structural & Civil Engineers

PROJECT THE WORLD TRADE CENTER | TITLE DET. OF COLUMN CAP OVER COL. K31-4, K35-3, K35-52A, K37-3 | DATE 11-24-67

REVISIONS
11-5-68
4-4-69

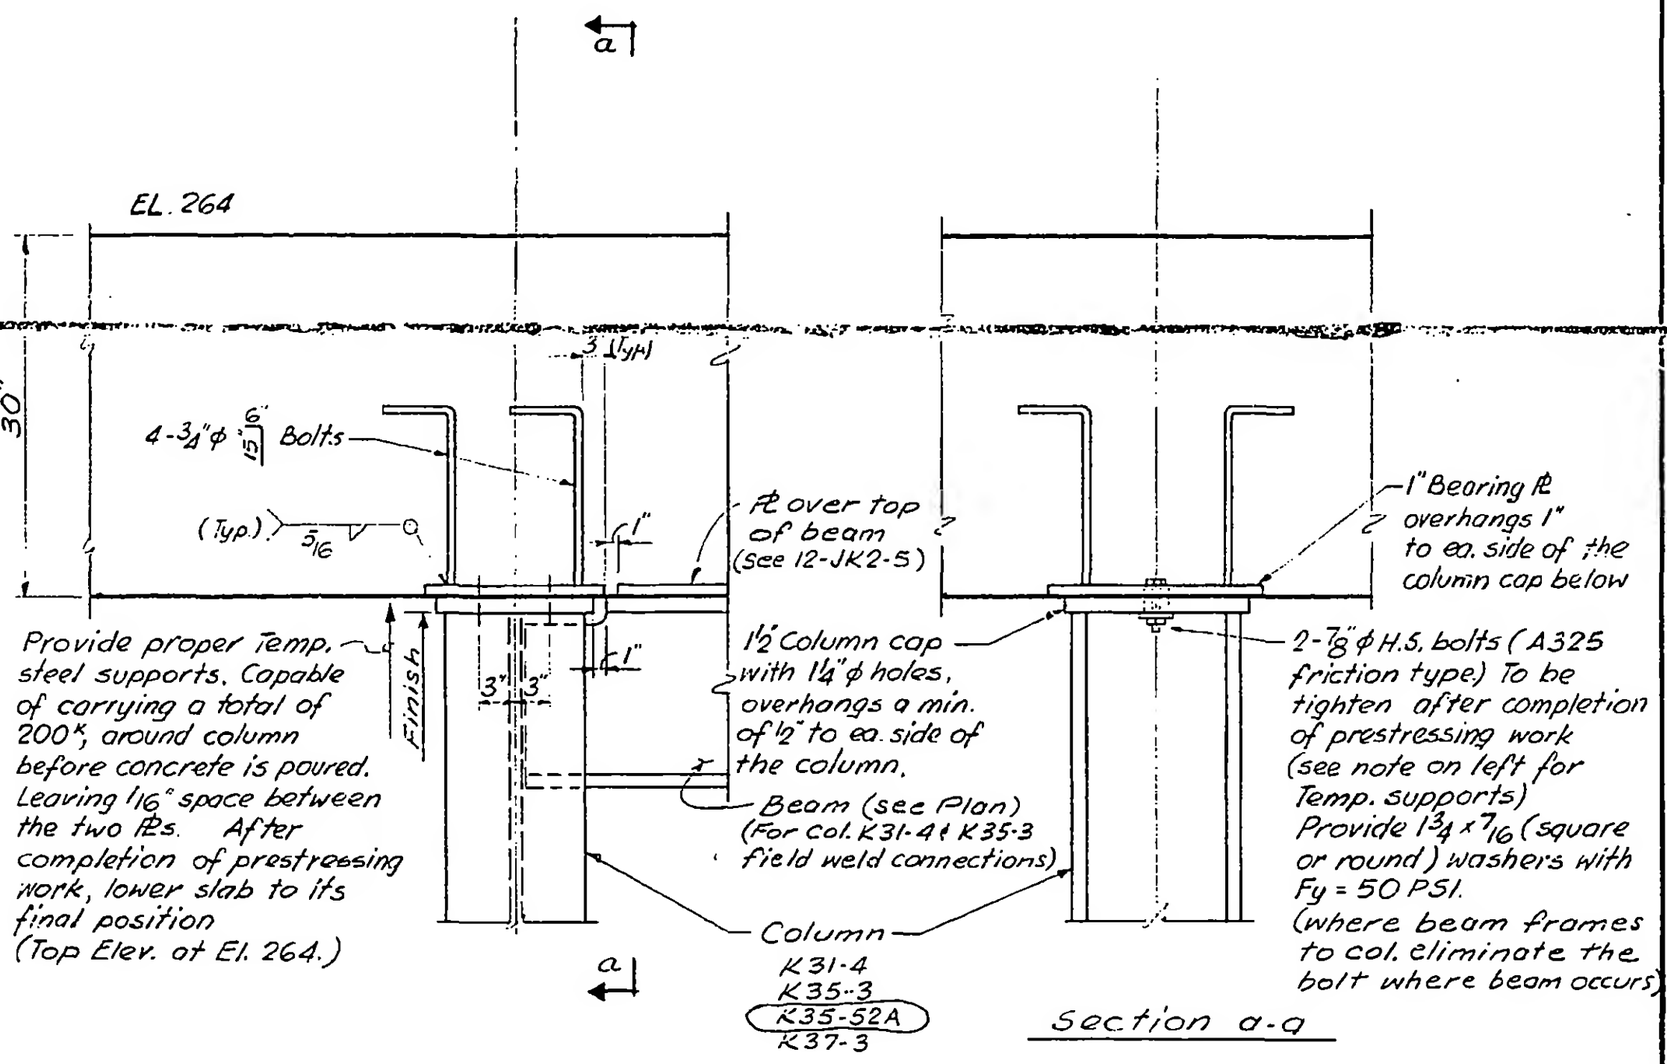

Section a-a

LICENSED PROFESSIONAL ENGINEER
LESLIE E. ROBERTSON
No. 34360
STATE OF NEW YORK

DRAWN
S.C.

REVIEWED
E.L.

10-JK2-32