

SKILLING - HELLE - CHRISTIANSEN - ROBERTSON Structural & Civil Engineers

PROJECT THE WORLD TRADE CENTER | TITLE COLUMN SPLICE DETAIL | DATE 6-7-68

REVISIONS
11-5-68
12-3-68

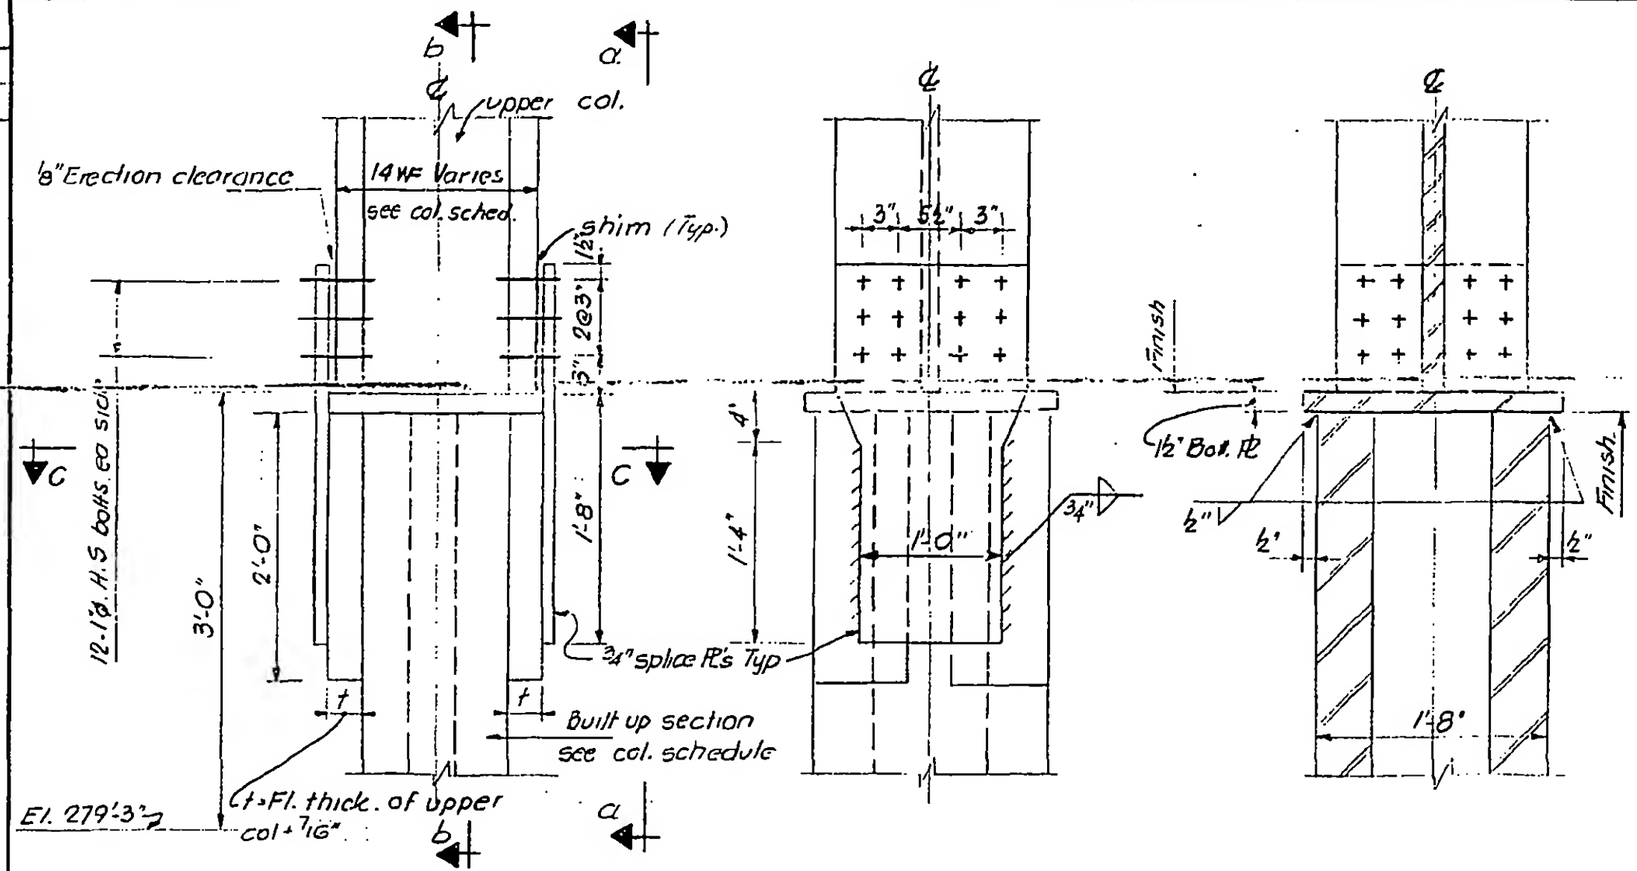

Elevation Section a-a Section b-b

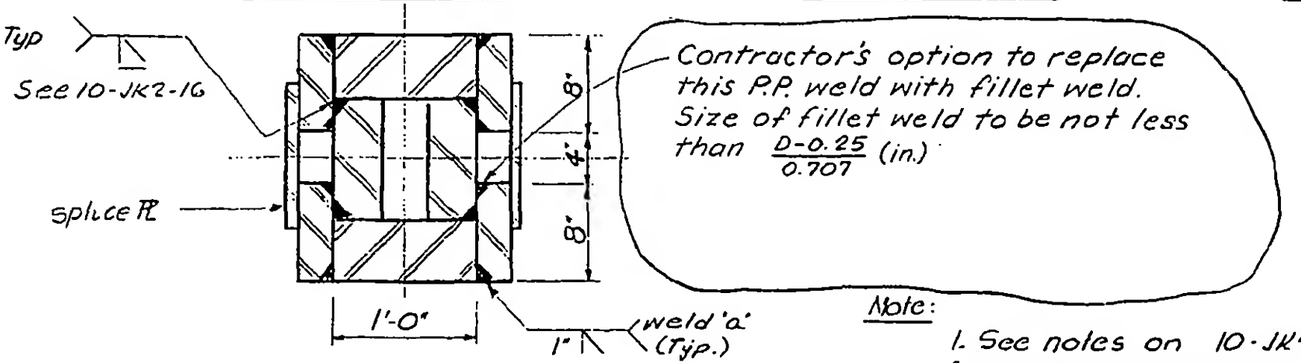

Section c-c

Note:
1. See notes on 10-JK2-36
2. Weld 'a' shall not be less than $D = \sqrt{\frac{T}{2}} + \frac{1}{4}$ Where T = Thickness of thinner Pl at the joint.

10-JK2-35A

LICENSED PROFESSIONAL ENGINEER
LESLIE E. ROBERTSON
No. 34260
UNIVERSITY OF THE STATE OF NEW YORK