
SKILLING - HELLE - CHRISTIANSEN - ROBERTSON Structural & Civil Engineers

PROJECT THE WORLD TRADE CENTER | TITLE COLUMN SPLICE DETAILS | DATE 4-26-68

REVISIONS


6-17-68
11-5-68
1-8-69

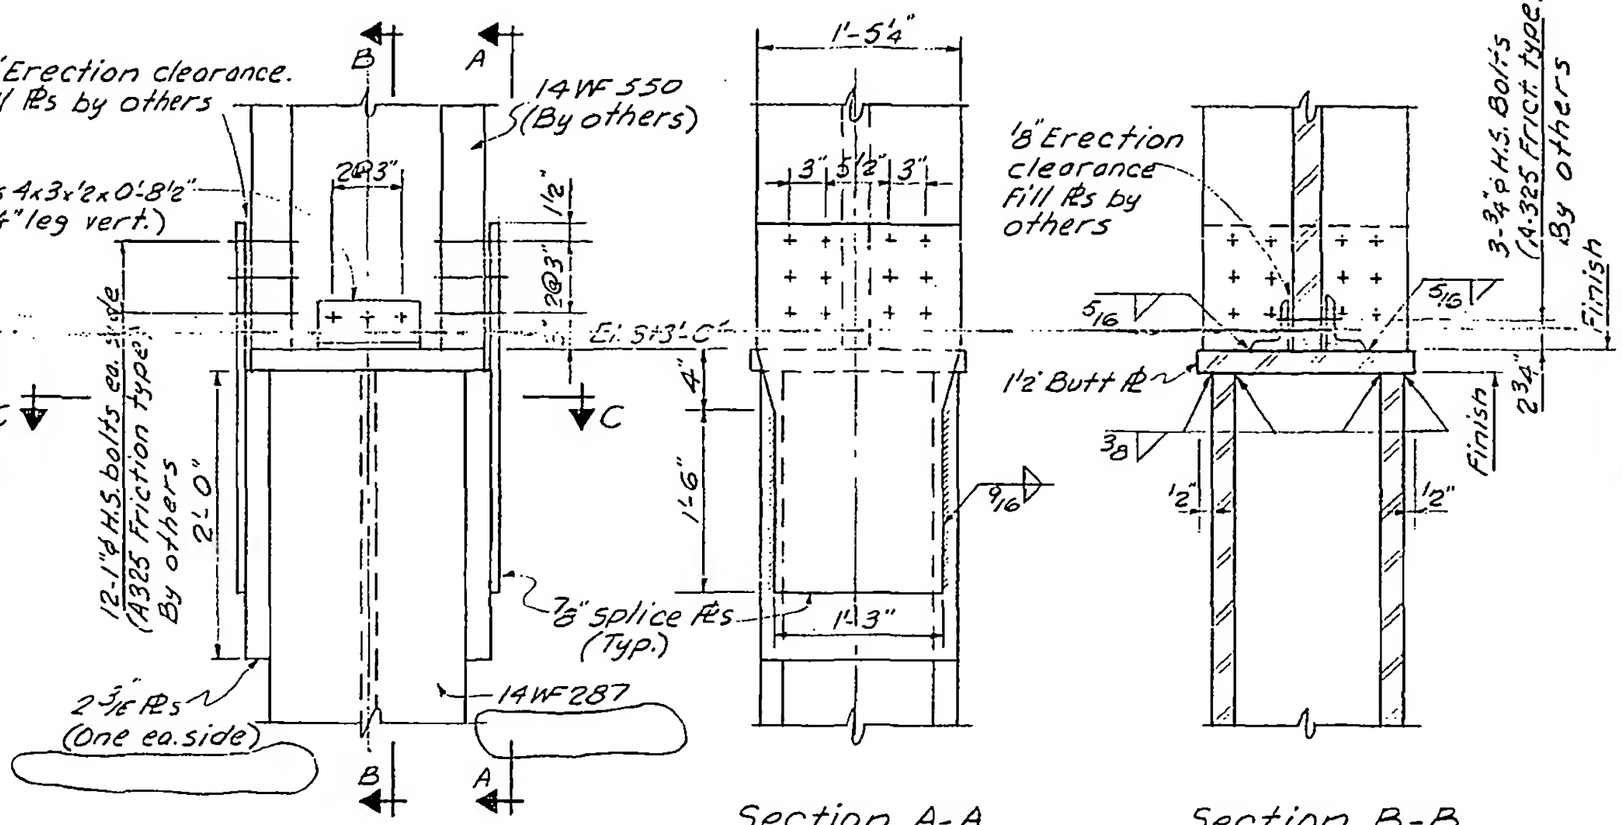

Elevation

Section A-A

Section B-B

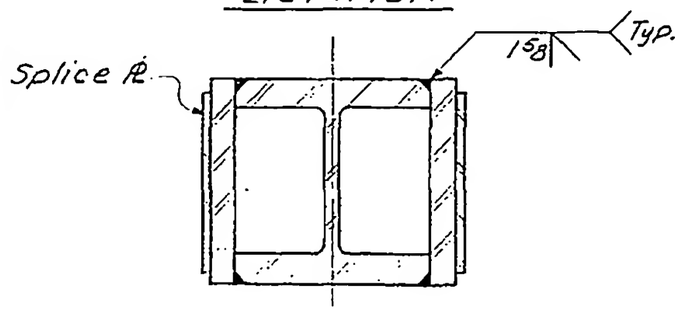

Section C-C

Note:
1. See notes on 10-JK2-36.

LICENSED PROFESSIONAL ENGINEER LESLIE E. ROBERTSON No. 34360 UNIVERSITY OF THE STATE OF N.Y.

DRAWN S.C.
REVIEWED E.L.

10-JK2-38