

SKILLING, HELLE, CHRISTIANSEN, ROBERTSON — Structural & Civil Engineers

PROJECT THE WORLD TRADE CENTER | TITLE TYP DETAIL OF COLUMN BASE - PLs (with * * as shown on plans) | DATE 8-9-68

REVISIONS

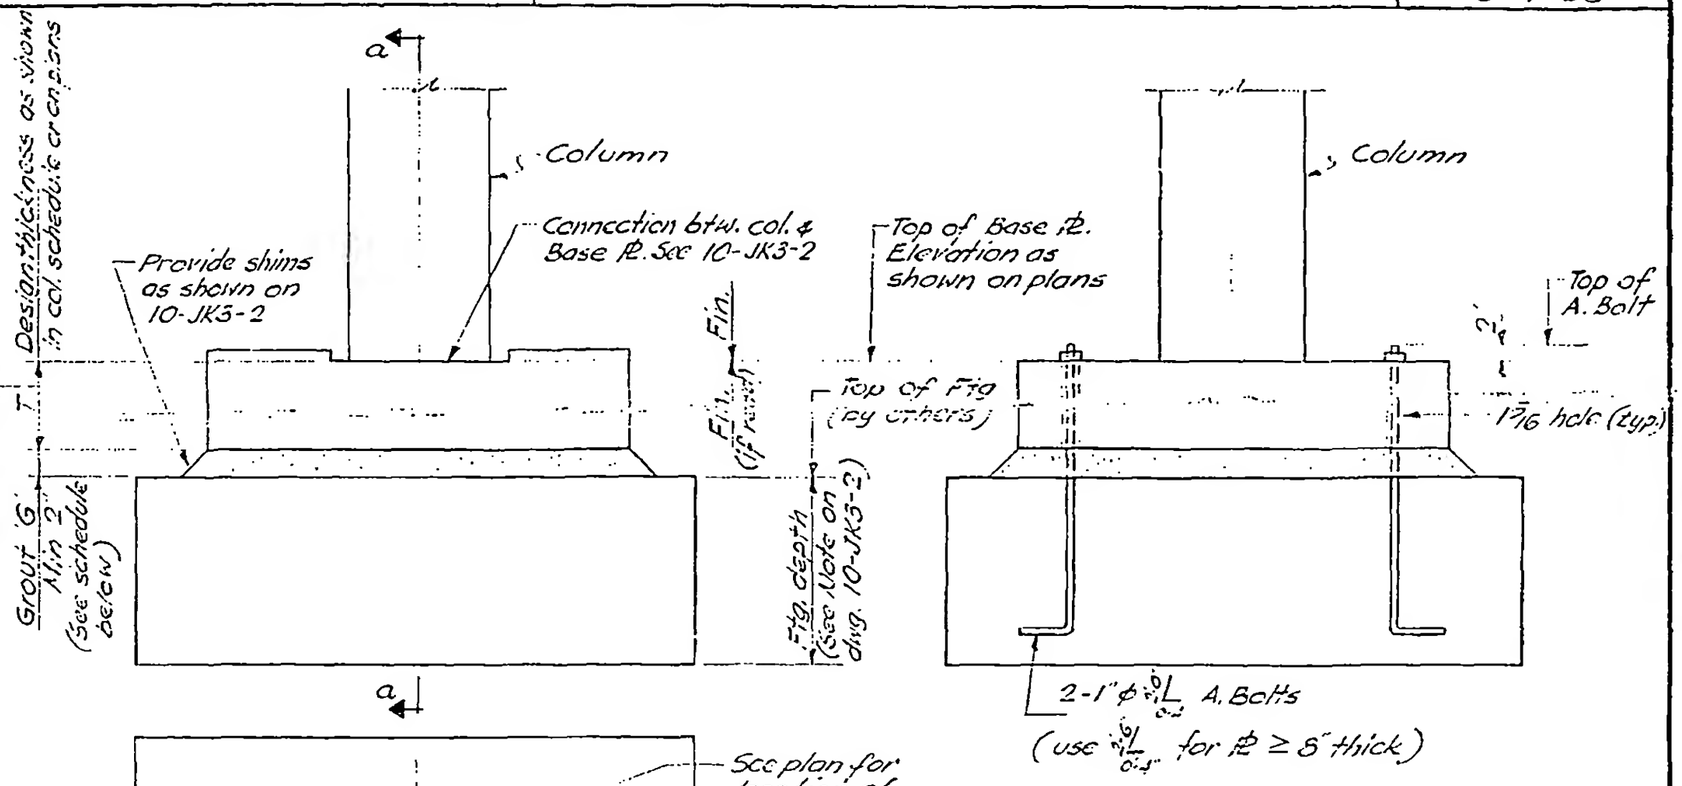

Section a-a

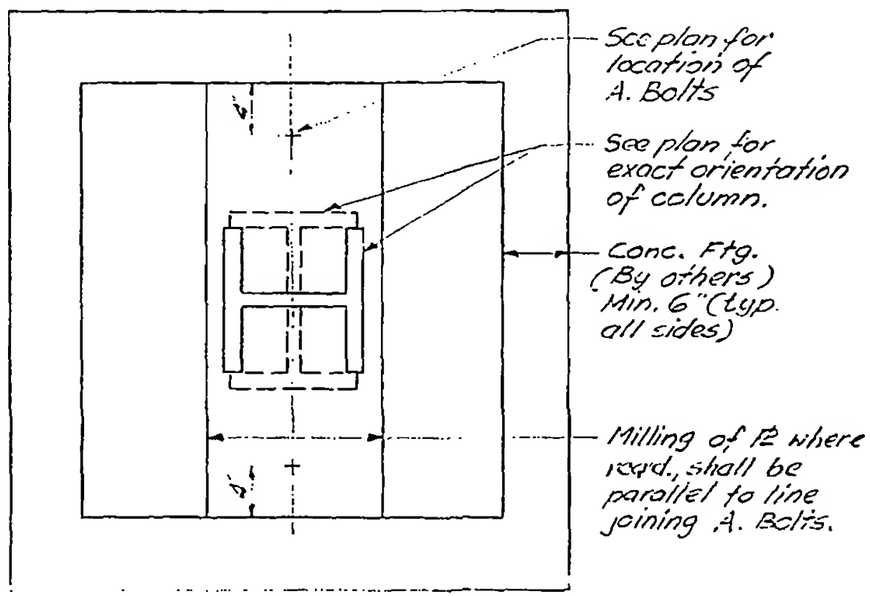

Plan

Design thickness (T)	Grout thickness (G)
N	2"
N⅛	2⅛"
N¼	2¼"
N⅜	2⅜"
N½	2"
N⅝	2⅜"
N¾	2¼"
N⅞	2⅜"

Where N is any integer of Base Pl thickness

LICENSED PROFESSIONAL ENGINEER — LESLIE E. ROBERTSON — No. 34360 — NEW YORK — UNIVERSITY OF THE STATE

DESIGNED

DRAWN

REVIEWED

10-JK3-2D