
SKILLING, HELLE, CHRISTIANSEN, ROBERTSON — Structural & Civil Engineers

PROJECT THE WORLD TRADE CENTER | TITLE COLUMN BASE PLATE DETAIL AT EL. 310'-0" | DATE 10-15-68

REVISIONS

11-5-68

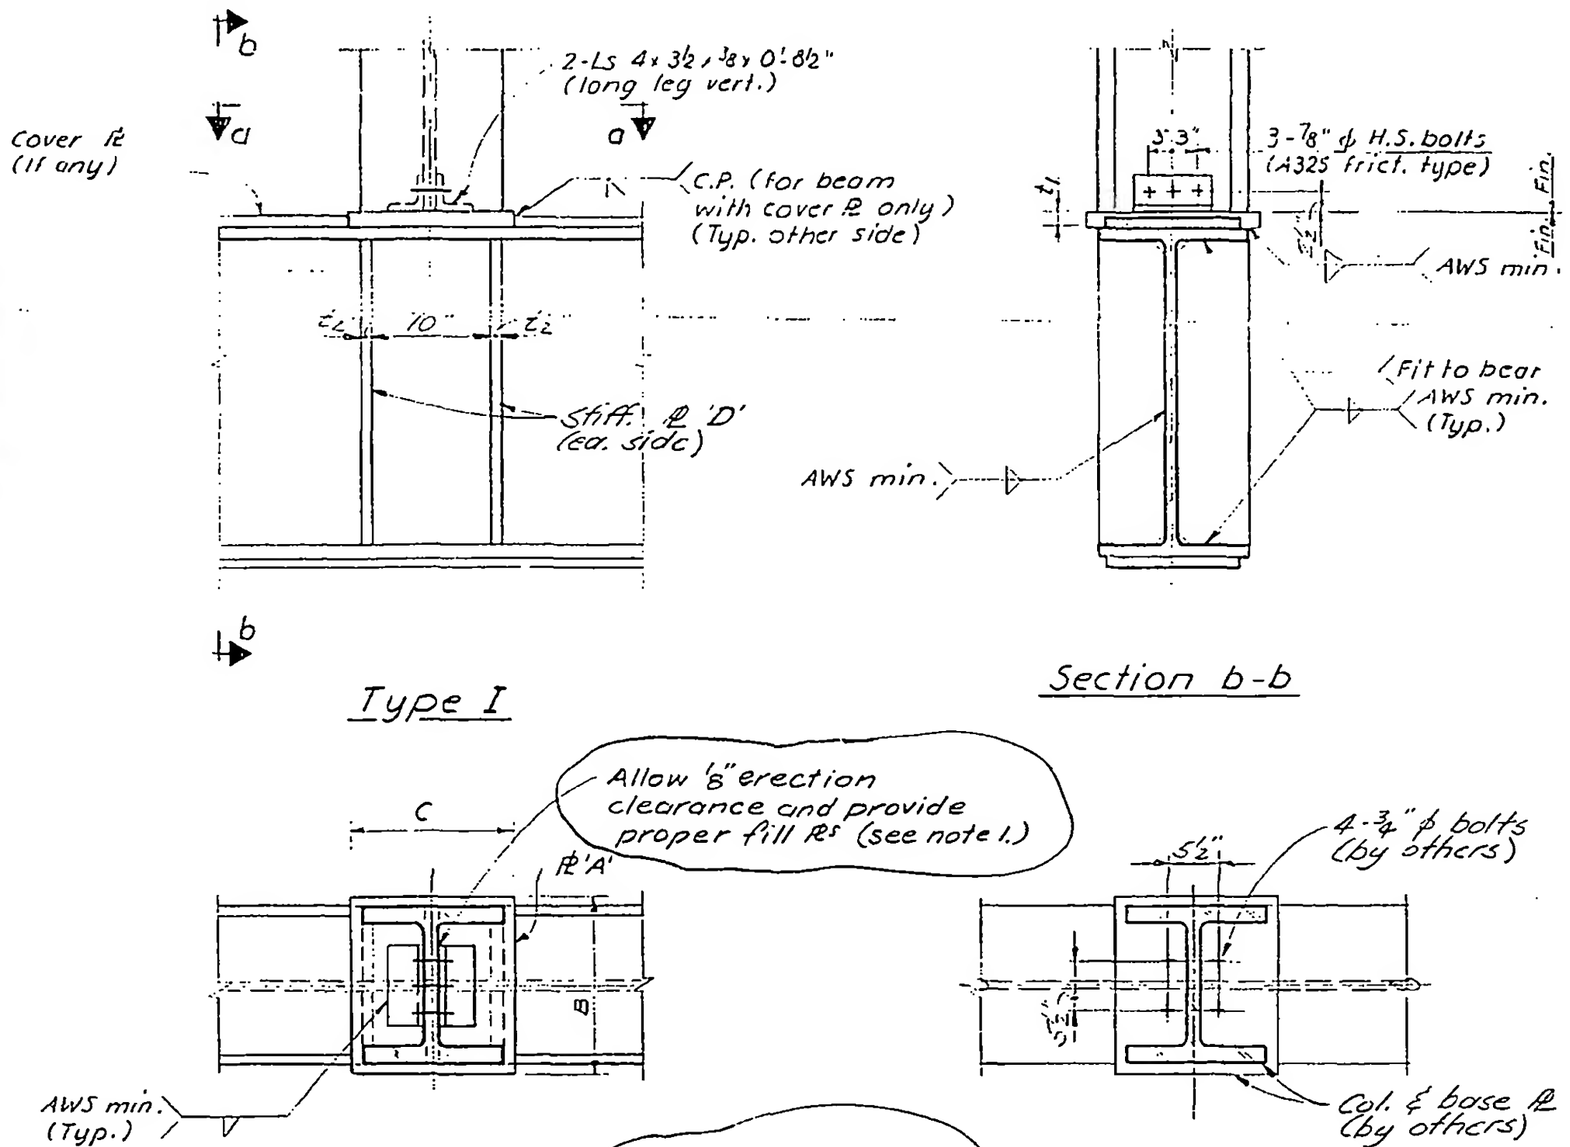

NOTES:
1. For columns with designation other than "J" or "K," fill Pls & bolts to be provided by others.

10-JK3-4

LICENSED PROFESSIONAL ENGINEER — LESLIE E. ROBERTSON — No. 34360 — UNIVERSITY OF THE STATE OF NEW YORK

DRAWN

REVIEWED