
SKILLING, HELLE, CHRISTIANSEN, ROBERTSON — Structural Civil Engineers

PROJECT THE WORLD TRADE CENTER

TITLE TRUSS ELEVATION

DATE 3-15-67

REVISIONS
4-5-68
4-26-68

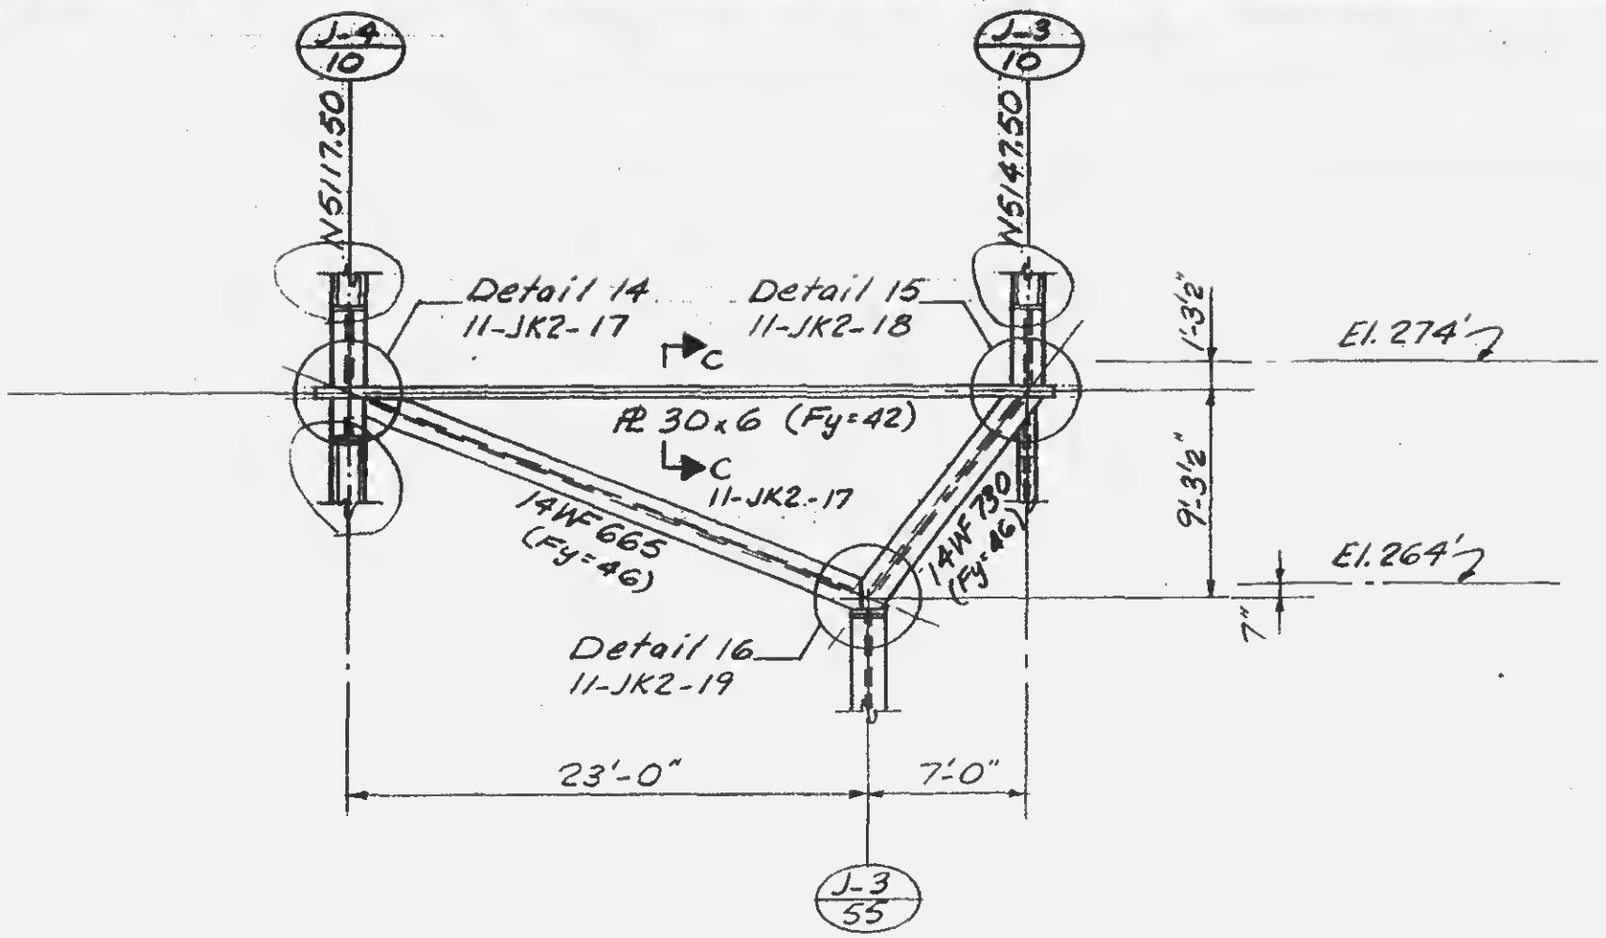


TRUSS JT-3
'8" = 1'-0"
(at W10080.00)

Note:
All steel shall have a minimum yield stress of 36 ksi, except as noted.

LICENSED PROFESSIONAL ENGINEER
LESLIE E. ROBERTSON
No. 84360
UNIVERSITY OF THE STATE OF NEW YORK

11-J1-4