
SKILLING - HELLE - CHRISTIANSEN - ROBERTSON Structural & Civil Engineers

PROJECT THE WORLD TRADE CENTER | TITLE TRUSS ELEVATION | DATE 5-15-67

REVISIONS

5-1-68

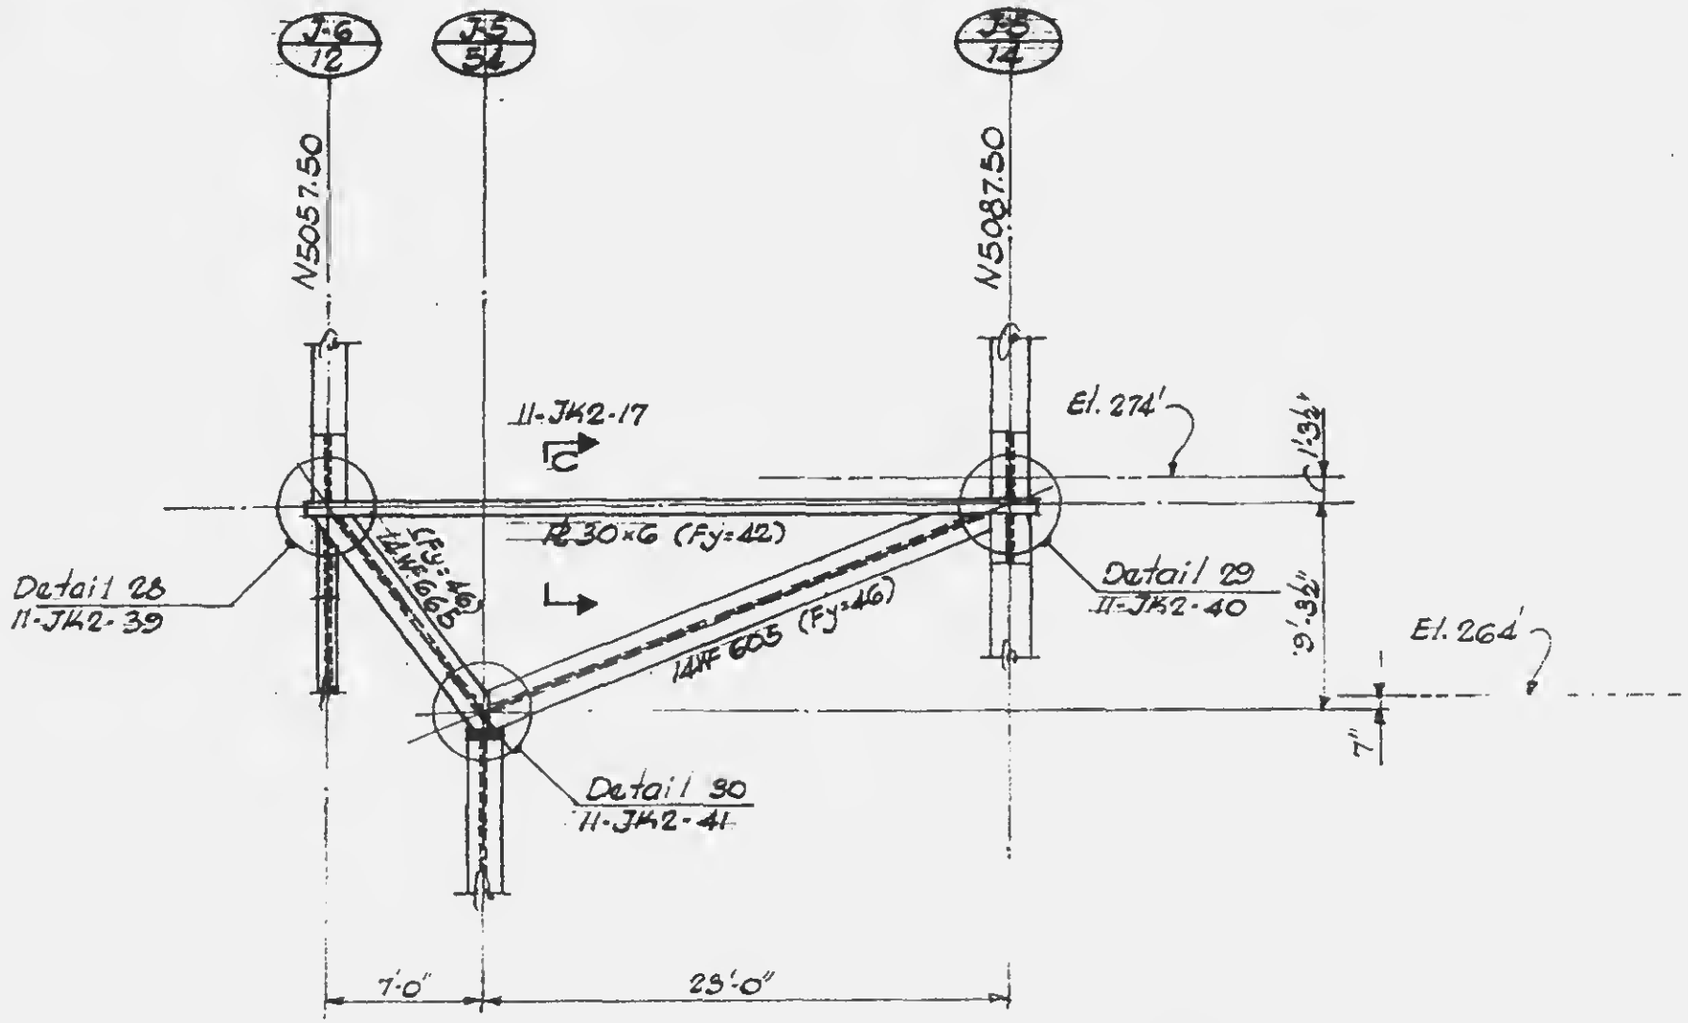

TRUSS JT-7

1/8" = 1'-0"

(at W9990.00)

Notes:

1. All steel shall have a minimum yield stress of 36 KSi, except as noted.
2. For tie-bar (top chord) material see note on Detail A, 11-JK2-9

LESLIE E. ROBERTSON No. 8450 STATE OF NEW YORK

11-J1-8