
SKILLING, HELLE, CHRISTIANSEN - ROBERTSON — Structural & Civil Engineers

PROJECT THE WORLD TRADE CENTER | TITLE TRUSS ELEVATION | DATE 3-15-67

REVISIONS

5-1-68

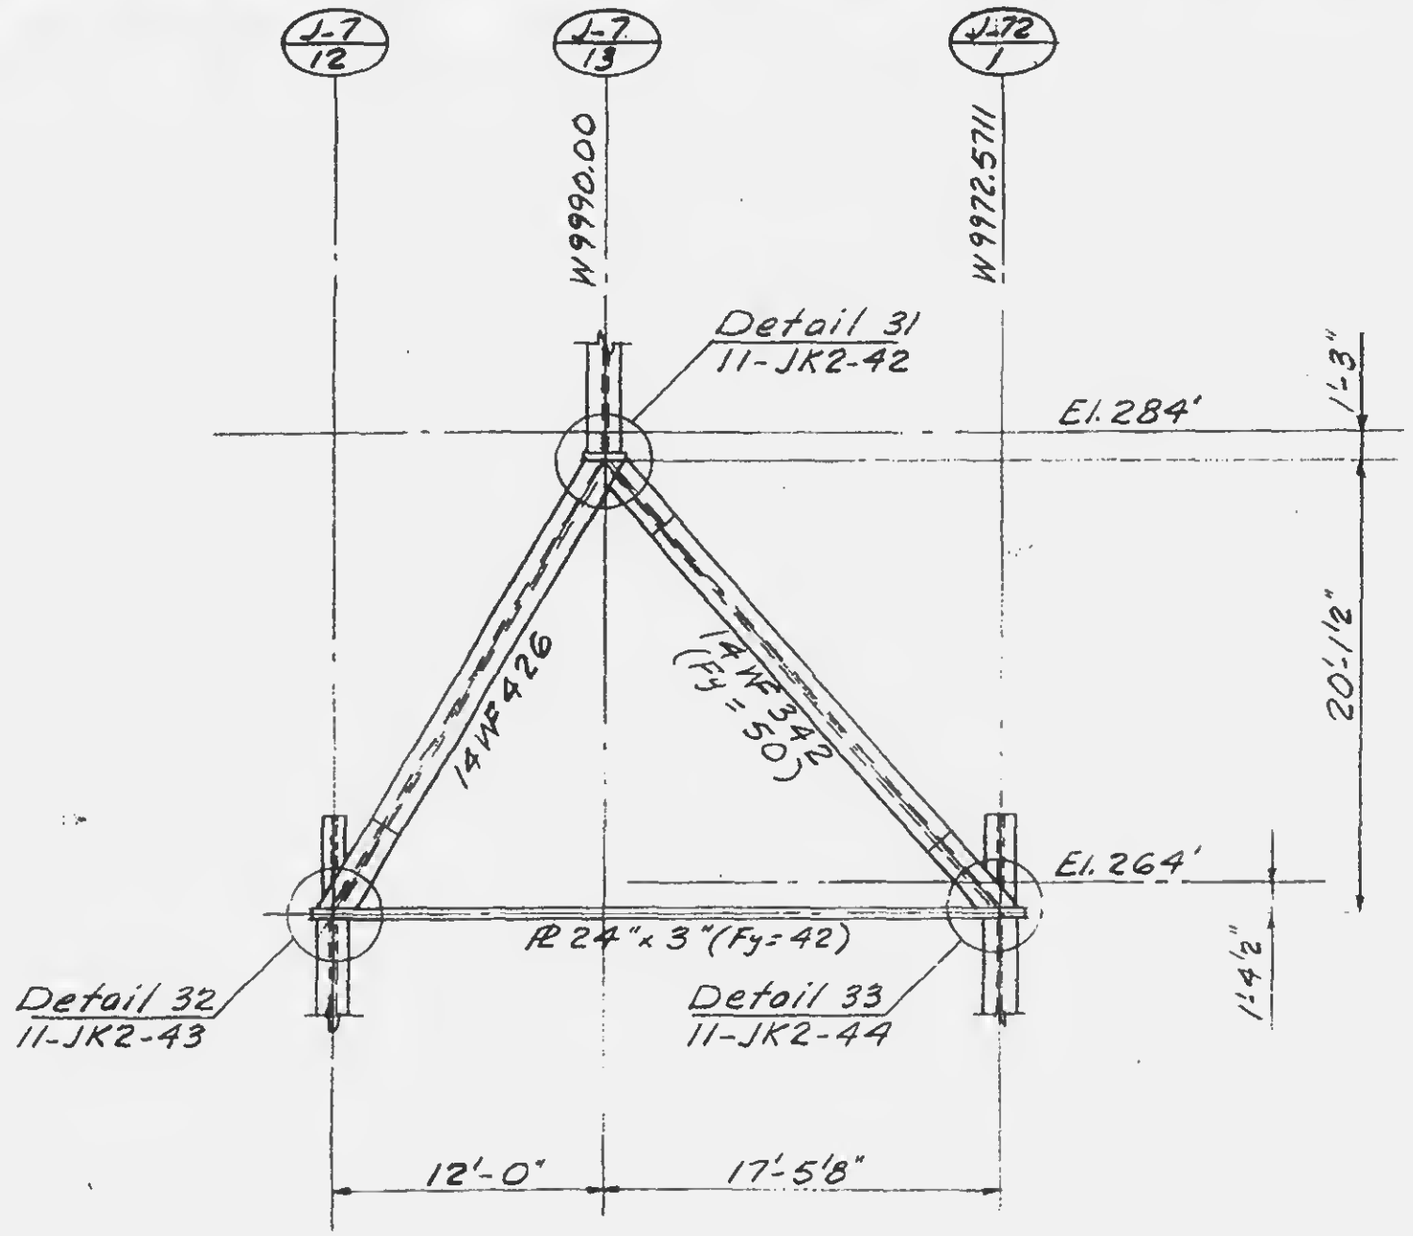

TRUSS JT-8

1/8" = 1'-0"

(at N5027.50)

Notes:

1. For intermediate support of bottom chord see Detail B, 11-JK2-9.
2. All steel shall have a minimum yield stress of 36 ksi, except as noted.
3. For tie-bar (bottom chord) material see note on Detail A, 11-JK2-9.

LICENSED PROFESSIONAL ENGINEER — LESLIE E. ROBERTSON — No. 54580 — STATE OF NEW YORK

11-11-9